Deans, Emily C.

From: Deans, Emily C.
Sent: Thursday, October 15, 2026 2:05 PM
To: Darby Fox
Cc: Deans, Emily C.
Subject: RE: Objection:
Attachments: RE: Objection

Ms. Fox,

Thank you for your e-mail regarding the proposed New Canaan SC37 CT facility. I am confirming receipt of your objection. As I noted in my September 9 e-mail (copy attached for reference) and my June 18 e-mail, we will include copies of your objections in our future pole attachment application filing with PURA. We will e-mail copy of the application to you upon its submission to PURA, which we anticipate will be in the next few weeks.

Once the application is filed, you will be contacted by PURA's Office of Education, Outreach, and Enforcement ("EOE") with instructions on how to participate in the pole attachment application process. At that time, you will be asked by EOE to provide the reasons for your objection.

If you have any further questions or concerns, please feel free to contact me.

Thank you,

Emily

Emily C. Deans (she/her/hers)
Robinson & Cole LLP
One Station Place
Suite 800
Stamford, CT 06902
Direct 203.462.7524 | Cell 203.240.9555
edeans@rc.com | LinkedIn

We've Moved!

Our Stamford office has moved and is now located at the above address. Our phone numbers and email addresses remain the same. Please update your records.

We look forward to welcoming you to our new space!

Robinson+Cole | www.rc.com

From: Darby Fox <dfox234@yahoo.com>
Sent: Thursday, October 15, 2026 10:29 AM
To: Deans, Emily C. <edeans@rc.com>
Subject: Objection:

CAUTION: EXTERNAL EMAIL

Dear Ms. Deans:

I am writing in response to your letter to me dated May 21, 2026 (incorrectly dated as March 21, 2026) and again on 9/9/26. I wish to notify you of my objection to the project contemplated for Utility Pole #2007S, Public Right-of-Way, it will negatively impact property values and can easily be placed on a pole that is not in my yard. There are small grand children around and lots of families.

Please confirm receipt of this email and that your have registered my objection. Thank you.

Darby Brown Fox
304 Wahackme Rd
New Canaan CT 06840

Deans, Emily C.

From: Deans, Emily C.
Sent: Wednesday, September 9, 2026 12:59 PM
To: 'Darby Fox'
Cc: Deans, Emily C.
Subject: RE: Objection
Attachments: Attach B to Abtr Ltr - NEW CANAAN SC37 CT_LE_081426_REV1.pdf; Attach D to Abtr Ltr - New Canaan SC37 CT Revised.pdf

Ms. Fox,

I am writing regarding the proposed Cellco Partnership d/b/a Verizon Wireless New Canaan SC37 CT small cell wireless facility. In the course of preparing its application for filing with the Public Utilities Regulatory Authority, Cellco determined that the location of pole 2007S was incorrectly identified in the location map on page L-1 of the Lease Exhibit provided as Attachment B to the abutter notice and the map of immediate adjoining property owners provided as Attachment D to the abutter notice.

Cellco has corrected the location of pole 2007S reflected in the location map on page L-1 of the Lease Exhibit provided as Attachment B to the abutter notice and the map of immediate adjoining property owners provided as Attachment D to the abutter notice. All other information related to the proposed New Canaan SC37 CT facility remains the same.

Copies of the revised Lease Exhibit and immediate adjoining owner map are attached for reference. Cellco will also mail you a new abutter notice with these updated attachments. Cellco will include copies of both abutter notice packages and will note the reason for the second notice in its future application filing with the Public Utilities Regulatory Authority.

I also wanted to confirm that Cellco will continue to note your objection to the proposed project and will include a copy of your e-mail objection sent on June 18, 2026 in such application.

Please let me know if you have any questions.

Thank you,

Emily

Emily C. Deans (she/her/hers)
Robinson & Cole LLP
1055 Washington Boulevard
9th Floor
Stamford, CT 06901
Direct 203.462.7524 | Cell 203.240.9555
edeans@rc.com | LinkedIn

Robinson+Cole | www.rc.com

From: Deans, Emily C.
Sent: Thursday, June 18, 2026 8:04 PM
To: 'Darby Fox' <dfox234@yahoo.com>
Cc: Deans, Emily C. <EDeans@rc.com>
Subject: RE: Objection

Ms. Fox,

I am confirming receipt of your objection. We will include a copy of your objection in our future pole attachment application filing with PURA. We will e-mail copy of the application to you upon its submission to PURA.

Once the application is filed, you will be contacted by PURA's Office of Education, Outreach, and Enforcement ("EOE") with instructions on how to participate in the pole attachment application process. At that time, you will be asked by EOE to provide the reasons for your objection.

If you have any further questions or concerns, please feel free to contact me.

Thank you,

Emily

Emily C. Deans (she/her/hers)
Robinson & Cole LLP
1055 Washington Boulevard
9th Floor
Stamford, CT 06901
Direct 860.275.8302 | Cell 203.240.9555
edeans@rc.com | LinkedIn

Robinson+Cole | www.rc.com

From: Darby Fox <dfox234@yahoo.com>
Sent: Thursday, June 18, 2026 6:51 PM
To: Deans, Emily C. <edeans@rc.com>
Subject: Objection

CAUTION: EXTERNAL EMAIL

Dear Ms. Deans:

I am writing in response to your letter to me dated May 21, 2026 (incorrectly dated as March 21, 2026). I wish to notify you of my objection to the project contemplated for Utility Pole #2007S, Public Right-of-Way, Wahackme Road adjacent to 304 Wahackme Road, New Canaan, CT.

Please confirm receipt of this email and that your have registered my objection. Thank you.

Darby Brown Fox
304 Wahackme Rd
New Canaan CT 06840

SITE NAME: NEW CANAAN SC37 CT

UTILITY POLE #: 2007S

304 WAHACKME ROAD
NEW CANAAN, CT 06840



LOCATION PLAN (1 / L-1)
SCALE: N.T.S.

SITE CONTROL POINT:
CENTER OF UTILITY POLE #: 2007S
LATITUDE: 41°08'49.7"N (41.147128)
LONGITUDE: 73°31'10.1"W (-73.519457)
APPROX. GROUND ELEV.: ±318' AMSL.

SHEET INDEX

SHEET NUMBER	DESCRIPTION	REV.
L-1	LOCATION PLAN / AERIAL IMAGE	1
L-2	UTILITY POLE PHOTOGRAPH AND ELEVATION	1
L-3	ANTENNA & ANCILLARY EQUIPMENT ORIENTATION PLAN & MOUNTING DETAILS	1
L-4	ANTENNA & ANCILLARY EQUIPMENT SPECIFICATION AND ONE-LINE DIAGRAM	1

verizon
" Because Better Matters "

12 INDUSTRIAL WAY
SALEM, NH 03079
(603)-421-0470 (O)
www.saigrp.com

ELCO:
EVERSOURCE (CLNP)

TELCO:
FRONTIER

FIELD INSPECTIONS

REV:	DATE:	DESCRIPTION:	BY:
1	07/02/25	INITIAL SURVEY	EC

SUBMITTALS

REV:	DATE:	DESCRIPTION:	BY:
1	08/14/26	REVISED POLE LOCATION	RP
0	07/15/25	FOR REVIEW	RP

SITE NAME:
NEW CANAAN SC37 CT
SITE ADDRESS:
UTILITY POLE # 2007S
304 WAHACKME ROAD
NEW CANAAN, CT 06840
FAIRFIELD COUNTY


FUZE NUMBER:
17526088
MDG ID:
5000980611

SHEET TITLE:
LOCATION PLAN

SHEET NUMBER:
L-1

GENERAL NOTES:

1. THESE DRAWINGS ARE DIAGRAMMATIC IN NATURE AND ARE INTENDED TO PROVIDE GENERAL INFORMATION REGARDING THE LOCATION, SIZE AND ORIENTATION OF THE PROPOSED WIRELESS TELECOMMUNICATION EQUIPMENTS INSTALLATION ON THE UTILITY POLE AND ARE NOT SPECIFICALLY INTENDED FOR CONSTRUCTION.
2. VERIZON WIRELESS SHALL PLACE WEATHER RESISTANT PHENOLIC PLACARDS ON THE UTILITY POLE AND ANCILLARY EQUIPMENT TO IDENTIFY EQUIPMENT OWNERSHIP & CONTACT INFORMATION TO BE UTILIZED IN THE CASE OF EMERGENCY.
3. AN ANALYSIS OF THE CAPACITY OF THE EXISTING UTILITY POLE TO SUPPORT THE PROPOSED LOADING HAS BEEN COMPLETED BY THE UTILITY COMPANY AND THUS, THESE DRAWINGS ARE SUBJECT TO CHANGE PENDING THE OUTCOME OF A STRUCTURAL ANALYSIS (TO BE PERFORMED BY OTHERS).
4. VERIZON WIRELESS GENERAL CONTRACTOR SHALL EXTEND EFFORTS TO ENSURE THAT ALL PROPOSED EQUIPMENT MEETS THE REQUIREMENTS OF THE EXISTING UTILITY COMPANY OR COMPANIES CURRENTLY OCCUPYING THE UTILITY POLE AND THE 2017 NATIONAL ELECTRIC SAFETY CODE.
5. THE UTILITY POLE DESIGN INCORPORATING THE PROPOSED EQUIPMENT IS FROM THE OSMOSE O CALC ANALYSIS REPORT AND GUIDANCE FROM THE UTILITY OWNER AND CLIENT'S STANDARDS.

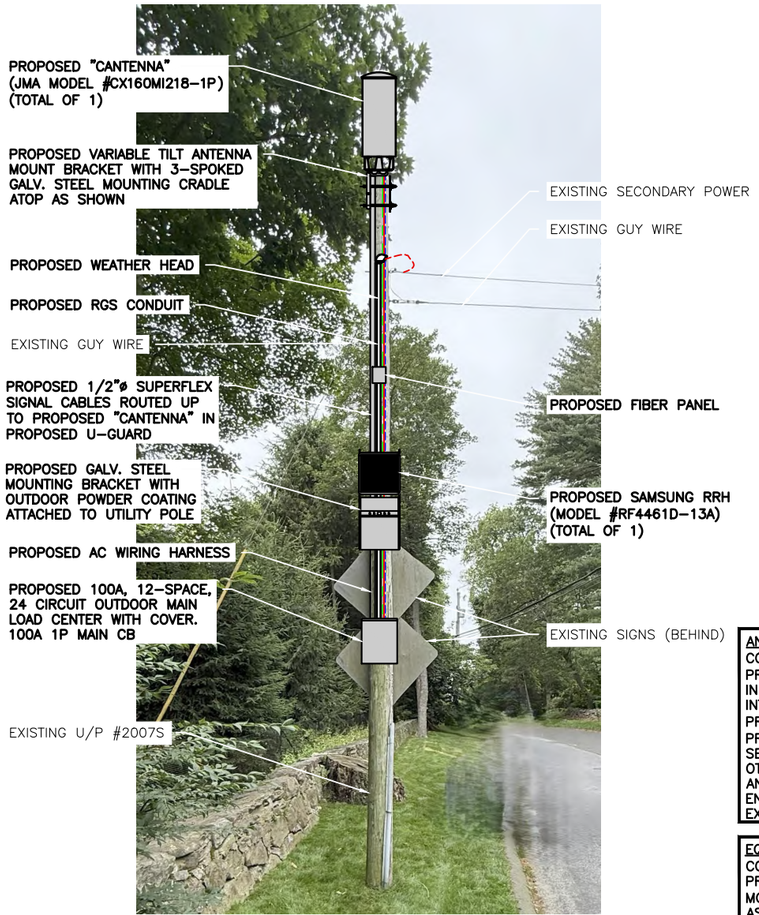


UTILITY POLE #2007S PHOTOGRAPH (EXISTING CONDITION) (1 / L-2)

SCALE: N.T.S.

ANTENNA AND MOUNT NOTE:
CONTRACTOR SHALL POSITION/ROTATE PROPOSED ANTENNA MOUNT/BRACKET IN SUCH A WAY SO AS TO NOT INTERFERE WITH EXISTING STREET LIGHT, PRIMARY POWER CROSS ARMS(S) (IF PRESENT). BRACKETS, BRACES, SECONDARY POWER SUPPORTS OR ANY OTHER MISCELLANEOUS APPURTENANCES AND RELATED SUPPORT BRACKETS ENCOUNTERED LOCATED ON THE EXISTING UTILITY POLE.

EQUIPMENT AND MOUNT NOTE:
CONTRACTOR SHALL POSITION/ROTATE PROPOSED EQUIPMENT AND ASSOCIATED MOUNT/BRACKET IN SUCH A WAY SO AS TO NOT INTERFERE WITH EXISTING WIRES/PANELS ETC. OR ANY OTHER MISCELLANEOUS APPURTENANCES AND RELATED SUPPORT BRACKETS ENCOUNTERED LOCATED ON THE FACE OF THE EXISTING UTILITY POLE.

NOTE:
UTILITY POLE, EXISTING APPURTENANCES AND DETAILS OF THE PROPOSED INSTALLATION SHOWN SCHEMATICALLY.

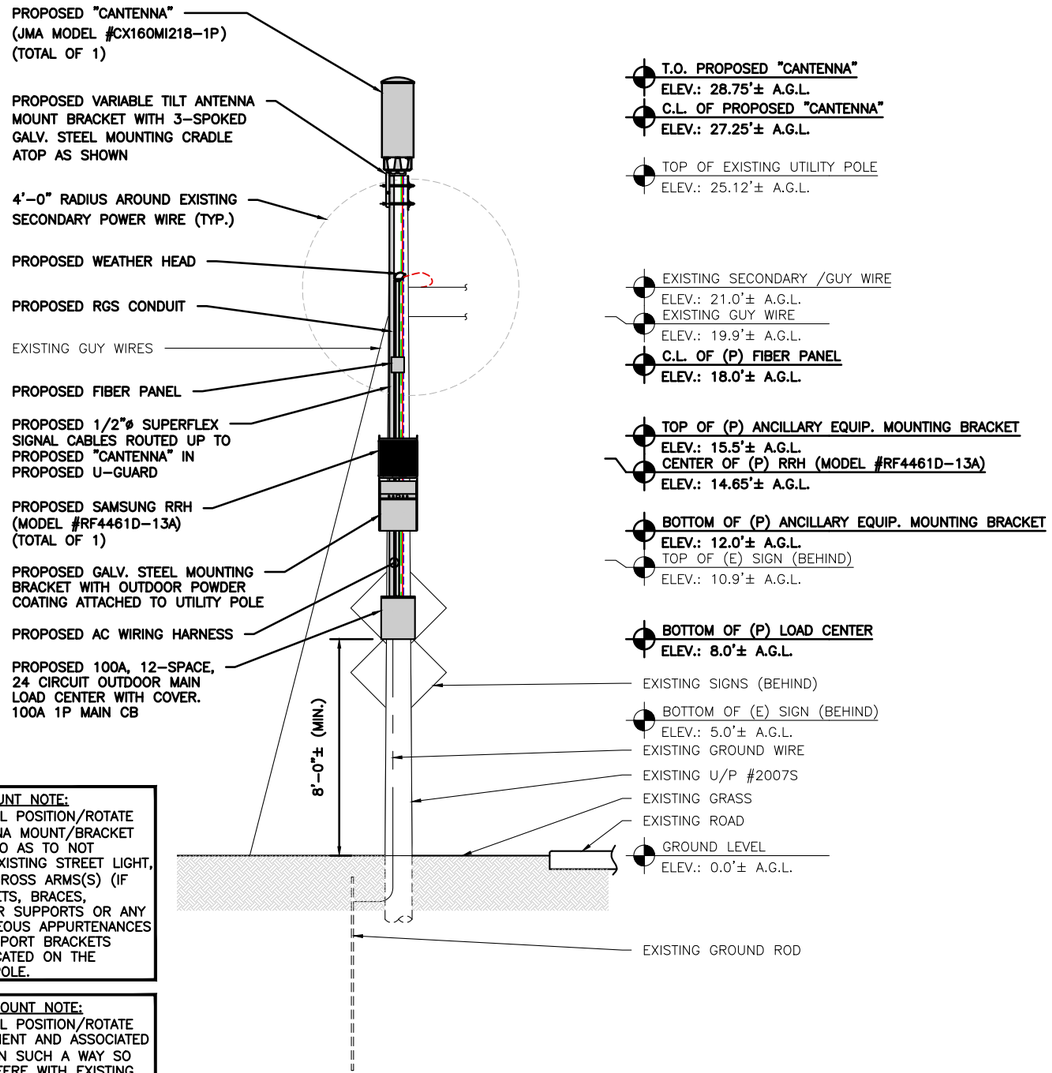

UTILITY POLE #2007S ELEVATION (PROPOSED CONDITION) (2 / L-2)

22X34 SCALE: 3/8"=1'-0"
11X17 SCALE: 3/16"=1'-0"

0 2'-8" 5'-4" 10'-8" 16'-0"

verizon
" Because Better Matters "

12 INDUSTRIAL WAY
SALEM, NH 03079

(603)-421-0470 (O)
www.saigrp.com

ELCO:
EVERSOURCE (CLNP)

TELCO:
FRONTIER

FIELD INSPECTIONS

REV:	DATE:	DESCRIPTION:	BY:
1	07/02/25	INITIAL SURVEY	EC

SUBMITTALS

REV:	DATE:	DESCRIPTION:	BY:
1	08/14/26	REVISED POLE LOCATION	RP
0	07/15/25	FOR REVIEW	RP


SITE NAME:
NEW CANAAN SC37 CT

SITE ADDRESS:
UTILITY POLE # 2007S
304 WAHACKME ROAD
NEW CANAAN, CT 06840
FAIRFIELD COUNTY

FUZE NUMBER:
17526088
MDG ID:
5000980611

SHEET TITLE:
UTILITY POLE PHOTOGRAPH & ELEVATION

SHEET NUMBER:
L-2

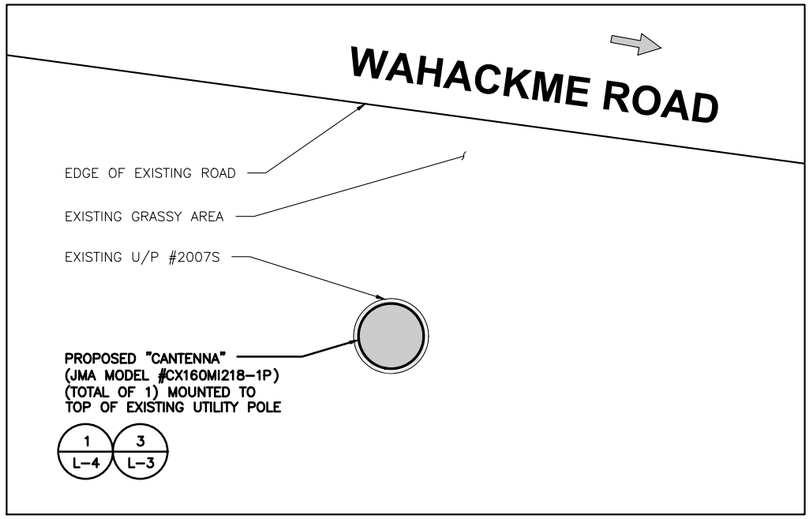


ANTENNA ORIENTATION PLAN

1 / L-3

22X34 SCALE: 3/8"=1'-0"
11X17 SCALE: 3/16"=1'-0"

0 1'-4" 2'-8" 5'-4" 8'-0"

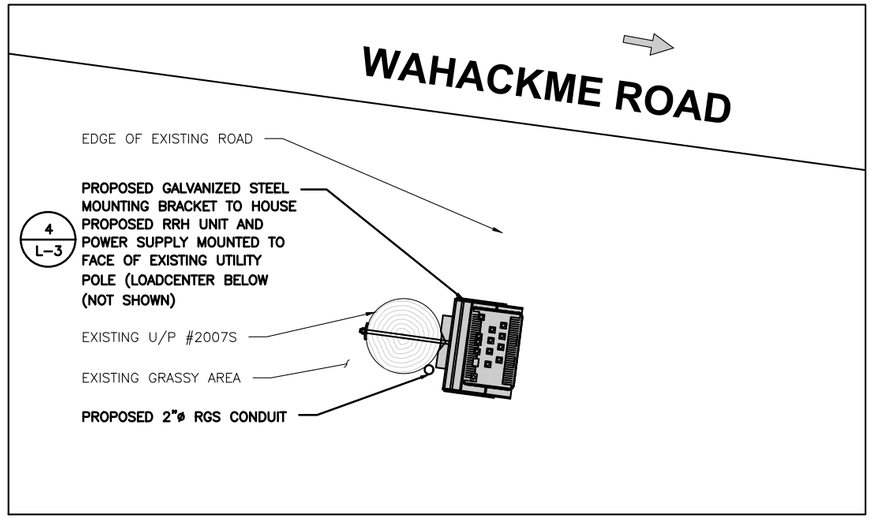


ANCILLARY EQUIPMENT ORIENTATION PLAN

2 / L-3

22X34 SCALE: 3/8"=1'-0"
11X17 SCALE: 3/16"=1'-0"

0 1'-4" 2'-8" 5'-4" 8'-0"

ITEM ID (SEE DETAIL)	DESCRIPTION	WEIGHT (LBS.)
1	MOUNTING BRACKET	32.2±
2	UPPER RRH UNIT	70.33±
3	LOWER RRH UNIT (NOT USED)	0.0±
4	DIPLEXER (NOT USED)	0.0±
5	POWER SUPPLY	25.6±
	TOTAL:	128.13± (=130±)

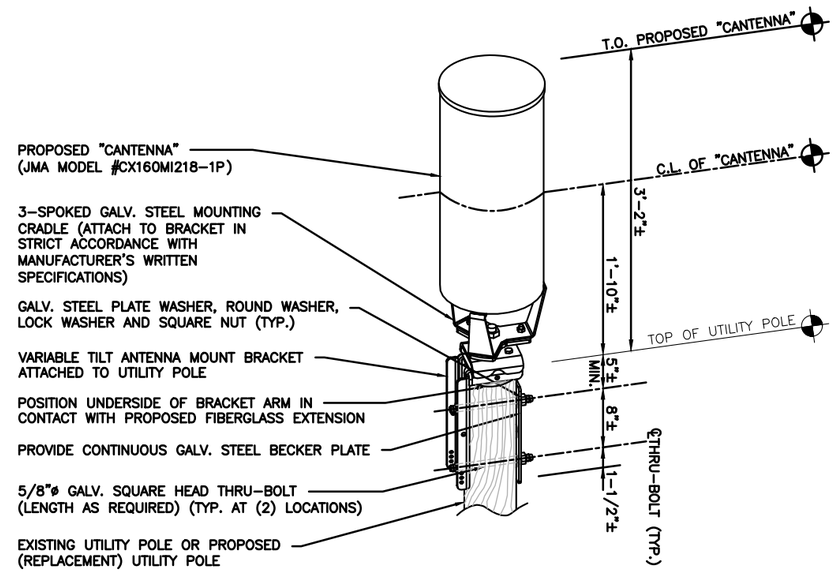


"CANTENNA" MOUNT DETAIL

3 / L-3

22X34 SCALE: 1/2"=1'-0"
11X17 SCALE: 1/4"=1'-0"

0 1'-0" 2'-0" 4'-0" 6'-0"

NOTES:
1. CONFIRM DOWNTILT REQUIREMENTS (IF ANY) AND AZIMUTH SPECIFICATIONS WITH VERIZON WIRELESS RF ENGINEER AT TIME OF CONSTRUCTION.
2. MOUNT SHALL BE INSTALLED IN SUCH A WAY TO ENSURE PLUMB INSTALLATION OF POLE TOP EXTENSION AND ALL ANTENNAS.
3. UTILITY POLE APPURTENANCES NOT SHOWN FOR CLARITY.

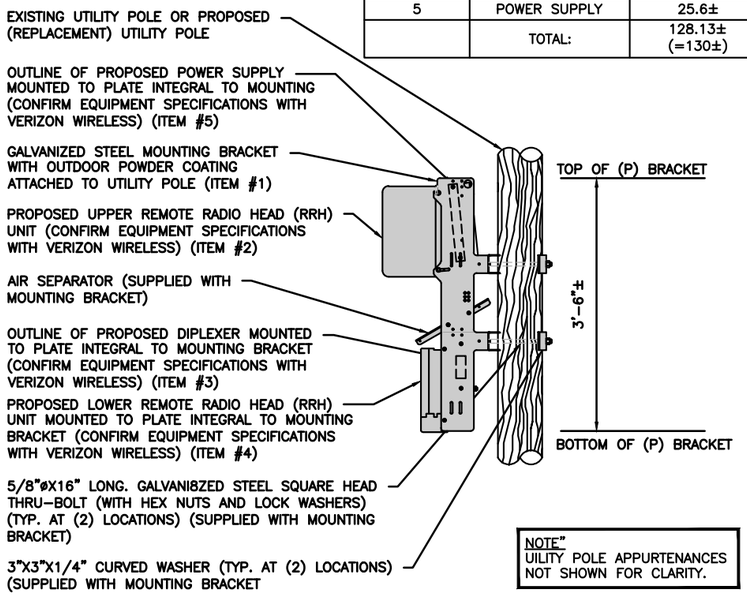

ANCILLARY EQUIPMENT MOUNTING BRACKET MOUNT DETAIL

4 / L-3

22X34 SCALE: 1/2"=1'-0"
11X17 SCALE: 1/4"=1'-0"

0 1'-0" 2'-0" 4'-0" 6'-0"

NOTE"
UILITY POLE APPURTENANCES
NOT SHOWN FOR CLARITY.

verizon

" Because Better Matters "

12 INDUSTRIAL WAY
SALEM, NH 03079

(603)-421-0470 (O)
www.saigrp.com

ELCO:
EVERSOURCE (CLNP)

TELCO:
FRONTIER

FIELD INSPECTIONS

REV:	DATE:	DESCRIPTION:	BY:
1	07/02/25	INITIAL SURVEY	EC

SUBMITTALS

REV:	DATE:	DESCRIPTION:	BY:
1	08/14/26	REVISED POLE LOCATION	RP
0	07/15/25	FOR REVIEW	RP

SITE NAME:
NEW CANAAN SC37 CT

SITE ADDRESS:
UTILITY POLE # 2007S
304 WAHACKME ROAD
NEW CANAAN, CT 06840
FAIRFIELD COUNTY

FUZE NUMBER:
17526088
MDG ID:
5000980611

SHEET TITLE:
ANTENNA ORIENTATION PLAN & MOUNTING DETAILS

SHEET NUMBER:
L-3



SMALL CELL "CANTENNA"	
MODEL:	JMA MODEL #CX160MI218-1P
DIMENSIONS:	14.0"±ø X 34.4"±H
WEIGHT:	35± LBS
QUANTITY:	TOTAL OF 1

TYPICAL "CANTENNA" SPECIFICATIONS (1 / L-4)
SCALE: N.T.S.



REMOTE RADIO HEAD UNIT	
MODEL:	SAMSUNG RF4461D-13A
DIMENSIONS:	14.96"±H X 14.96"±W X 10.23"±D
WEIGHT:	79.1± LBS
QUANTITY:	TOTAL OF 1

TYPICAL REMOTE RADIO HEAD (RRH) UNIT DIMENSION (2 / L-4)
SCALE: N.T.S.




NID BOX	
DIMENSIONS:	7.7"±H X 7.7"±W X 4.2"±D
WEIGHT:	N/A
QUANTITY:	TOTAL OF 1

TYPICAL NID BOX DIMENSIONS (3 / L-4)
SCALE: N.T.S.

1ø, 3W, 100A, 120/240 V AC POWER TRANSFER LOAD CENTER IN NEMA 3R OUTDOOR ENCLOSURE												
CKT #	1	2	3	4	5	6	7	8	9	10	11	12
DESCRIPTION	MAIN BREAKER		SURGE ARRESTOR		POWER DISTRIBUTION UNIT		RRH		BLANK	BLANK	BLANK	BLANK
AMP	100		20		20		20		–	–	–	–

ELECTRICAL LOAD CENTER PANEL SCHEDULE (5 / L-4)
SCALE: N.T.S.

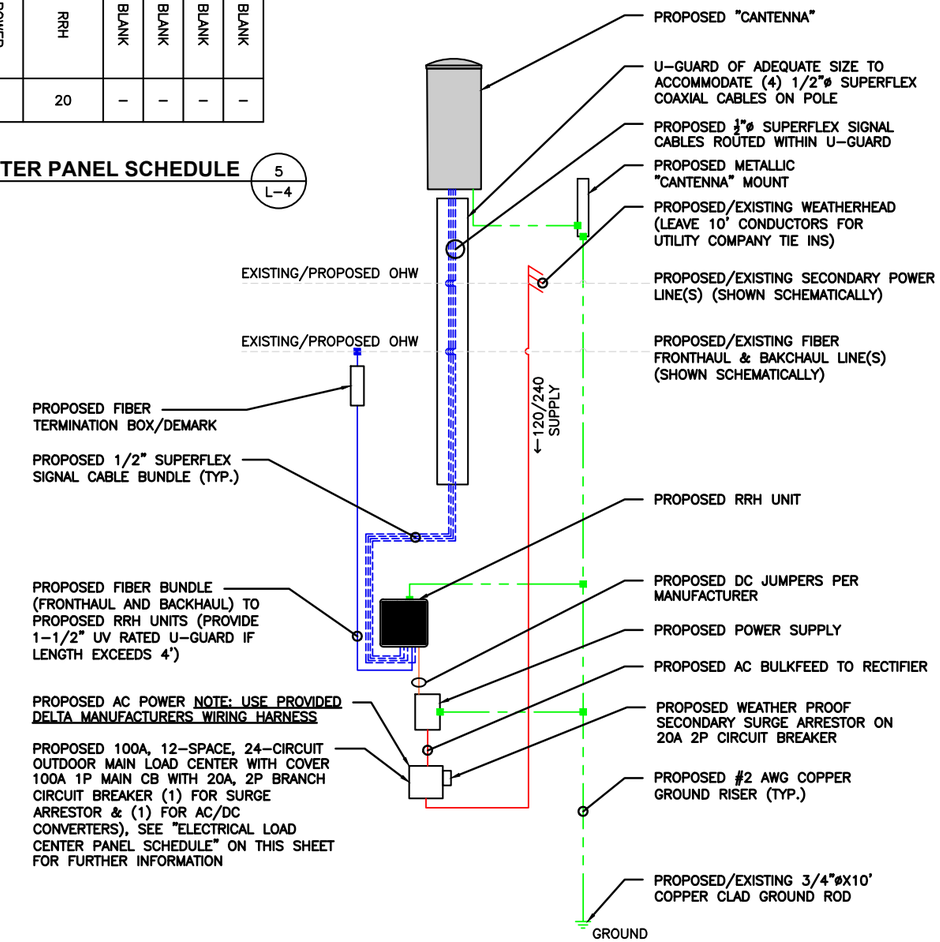

ONE-LINE DIAGRAM NOTES:

1. PROVIDE WEATHER TIGHT SEAL CONNECTORS ON ALL CONNECTIONS EACH SIDE OF ENCLOSURE HOUSING.
2. COORDINATE ANY FURTHER MISCELLANEOUS WIRING AND CONDUIT REQUIREMENTS WITH VERIZON WIRELESS AND ELECTRIC COMPANY.

LEGEND:

- BLUE = FIBER BUNDLE/JUMPER
- RED = AC POWER
- ORANGE = DC POWER
- GREEN = GROUND
- BLUE = 1/2"ø SUPERFLEX SIGNAL CABLES

FIBER/ELECTRICAL ONE-LINE DIAGRAM (4 / L-4)
SCALE: N.T.S.

verizon
" Because Better Matters "

12 INDUSTRIAL WAY
SALEM, NH 03079
(603)-421-0470 (O)
www.saigrp.com

ELCO:
EVERSOURCE (CLNP)

TELCO:
FRONTIER

FIELD INSPECTIONS

REV:	DATE:	DESCRIPTION:	BY:
1	07/02/25	INITIAL SURVEY	EC

SUBMITTALS

REV:	DATE:	DESCRIPTION:	BY:
1	08/14/26	REVISED POLE LOCATION	RP
0	07/15/25	FOR REVIEW	RP

SITE NAME:
NEW CANAAN SC37 CT

SITE ADDRESS:
UTILITY POLE # 2007S
304 WAHACKME ROAD
NEW CANAAN, CT 06840
FAIRFIELD COUNTY

FUZE NUMBER:
17526088
MDG ID:
5000980611

SHEET TITLE:
EQUIPMENT DETAILS & ONE-LINE DIAGRAM

SHEET NUMBER:
L-4



Immediate Adjoining Property Owners

Proposed Small Cell Facility
NEW CANAAN SC37 CT (Pole #2007S)
Wahackme Road adjacent to 304 Wahackme Road
New Canaan, CT

Pole of Interest

Immediate Adjoining Property Owner Parcel

Approx. Parcel Boundary

0 50 100 200 Feet

N W E S

verizon

NEGEO
New England GeoSystems
420 East Main Street - Suite 18
Branford, CT 06405

Aerial Imagery Source: State of CT (2023). Map produced August 2026. Parcel boundaries collected or developed by New England Geosystems.

Deans, Emily C.

From: Deans, Emily C.
Sent: Thursday, June 18, 2026 8:04 PM
To: Darby Fox
Cc: Deans, Emily C.
Subject: RE: Objection

Ms. Fox,

I am confirming receipt of your objection. We will include a copy of your objection in our future pole attachment application filing with PURA. We will e-mail copy of the application to you upon its submission to PURA.

Once the application is filed, you will be contacted by PURA's Office of Education, Outreach, and Enforcement ("EOE") with instructions on how to participate in the pole attachment application process. At that time, you will be asked by EOE to provide the reasons for your objection.

If you have any further questions or concerns, please feel free to contact me.

Thank you,

Emily

Emily C. Deans (she/her/hers)
Robinson & Cole LLP
1055 Washington Boulevard
9th Floor
Stamford, CT 06901
Direct 860.275.8302 | Cell 203.240.9555
edeans@rc.com | LinkedIn

Robinson+Cole | www.rc.com

From: Darby Fox <dfox234@yahoo.com>
Sent: Thursday, June 18, 2026 6:51 PM
To: Deans, Emily C. <edeans@rc.com>
Subject: Objection

CAUTION: EXTERNAL EMAIL

Dear Ms. Deans:

I am writing in response to your letter to me dated May 21, 2026 (incorrectly dated as March 21, 2026). I wish to notify you of my objection to the project contemplated for Utility Pole #2007S, Public Right-of-Way, Wahackme Road adjacent to 304 Wahackme Road, New Canaan, CT.

Please confirm receipt of this email and that your have registered my objection. Thank you.

Darby Brown Fox
304 Wahackme Rd
New Canaan CT 06840

Deans, Emily C.

From: Deans, Emily C.
Sent: Monday, June 1, 2026 10:53 AM
To: Darby Fox
Cc: Deans, Emily C.
Subject: RE: Utility Pole Attachments

Ms. Fox,

Thank you for your voicemail and e-mail. I was made aware of the erroneous date on the letter regarding the proposed New Canaan SC37 CT facility at the end of last week and apologize for any confusion. The 30 day comment/objection period will not expire until 30 days from the May 21, 2026 postmarked date of the letter, or June 20, 2026. I will also send a follow-up letter regarding this matter.

If you have any further questions or concerns, please feel free to contact me.

Thank you,

Emily

Emily C. Deans (she/her/hers)
Robinson & Cole LLP
1055 Washington Boulevard
9th Floor
Stamford, CT 06901
Direct 860.275.8302 | Cell 203.240.9555
edeans@rc.com | LinkedIn

Robinson+Cole | www.rc.com

From: Darby Fox <dfox234@yahoo.com>
Sent: Monday, June 1, 2026 10:26 AM
To: Deans, Emily C. <edeans@rc.com>
Subject: Utility Pole Attachments

CAUTION: EXTERNAL EMAIL

Attorney Dean,
I am writing to let you know that I do not consent to having a small cell wireless device on the pole at my property.
I will follow-up with a formal objection.
I see the letter is dated 3/21/26. I received the letter 5/29/26. It is post marked 5/21/26 from Hartford.
Please acknowledge the 30 days to object starts upon receipt of the letter not the date on the letter.
Please confirm this.
Thank you

Darby Brown Fox
304 Wahackme Rd
New Canaan CT 06840