Groundwater & Environmental Services, Inc.
63 East Main Street, Unit 3
Pawling, NY 12564
T. 866.839.5195

October 24, 2025

Ms. Kaitlyn Weider, LEP
Senior Environmental Specialist-Remediation
Eversource
107 Selden Street
Berlin, Connecticut 06037

RE: Well Decommissioning Summary Letter
Madison Area Work Center
135 New Road
Madison, Connecticut
LUST ID #31668

Dear Ms. Weider:

Groundwater & Environmental Services, Inc., (GES), on behalf of Eversource Energy Service Company, as agent for The Connecticut Light and Power Company (CL&P) dba Eversource Energy (collectively Eversource), has completed well decommissioning activities at the Madison Area Work Center (AWC) located at 135 New Road, Madison, Connecticut (the Site). The decommissioning activities were conducted in general accordance with Section 25-128-57 of Connecticut's *Description of Organization, Rules of Practice, and Regulations for the Well Drilling Industry*, Sections 25-128-33 – 25-128-64 of the *Regulations of Connecticut State Agencies*.

Regulatory Status

The Madison AWC is listed in the Connecticut Department of Energy and Environmental Protection (CTDEEP) database of contaminated or potentially contaminated properties as a Leaking Underground Storage Tank (LUST) site, LUST ID #31668. The well decommissioning activities were performed following the completion of a remedial excavation described in GES' December 2023 *Remedial Action Report* and subsequent compliance groundwater monitoring documented in GES' March 2025 *Leaking Underground Storage Tank Closure Report*. The LUST closure report concluded that the former USTs were closed properly, and that soil and groundwater associated with the historical gasoline release had been investigated and remediated in compliance with the UST regulations and CTDEEP's Remediation Standard Regulations.

Monitoring Well Decommissioning

Geosearch, Inc. of Sterling, Massachusetts, a Connecticut-licensed drilling company, completed the well decommissioning activities between September 16 and 18, 2025 under direct GES supervision. A site map depicting the well locations is included as **Figure 1**, and the *Well*

Abandonment, Verification of Work Completed log for each monitoring well is provided in **Attachment A**.

- Prior to well decommissioning, GES gauged each monitoring well to obtain depth to water and depth to well bottom measurements to facilitate calculation of required grout volumes (refer to the data table provided below for field measurement details).
- The grout used to seal the wells was a cement-bentonite slurry consisting of a 95:5 ratio cement to bentonite.
- Each casing was cut to between 4 and 12 inches below grade.
- Prior to grouting the well casings, groundwater from each well was removed via pumping and placed into a 55-gallon steel drum. A copy of the non-hazardous waste manifest is provided in **Attachment B**.
- Grout was emplaced under positive pressure using a tremie pipe placed at the bottom of the well screen.
- The flush-mount steel manways and/or steel stickup casings were removed, and the voids were restored to meet the existing grade surface at each abandoned well location (either topsoil in grassy areas, or hot asphalt patch in paved areas).
- General Paving and Construction Corp. of Rocky Hill, Connecticut was retained to seal the surface at each well located within the paved areas of the site using hot asphalt patch.

Monitoring Well Field Data Table

Well Identification	Well Diameter (inches)	Depth to Water (feet)	Depth to Bottom (feet)
MW-1R	2	10.97	12.95
MW-2	2	10.67	13.95
MW-3	2	11.57	12.92
MW-4	2	15.43	16.95
MW-5	2	14.40	20.20
MW-6	2	14.67	17.90
MW-7	2	12.52	14.30
MW-8	2	11.93	14.85
MW-9	2	10.03	13.70
MW-10	4	14.27	16.65
MW-11	4	16.03	16.30
MW-12	4	11.84	13.20
MW-13R	2	10.93	14.00
MW-15	2	12.97	17.35
MW-16	2	15.65	18.70
MW-17	2	14.33	19.80
MW-18	2	16.39	17.60
MW-23	2	11.57	12.58
BR-1	2	17.61	48.40
BR-2	2	13.66	55.90
UNK-1	4	5.55	5.95

Well Decommissioning Summary Letter
Madison Area Work Center
135 New Road
Madison, Connecticut

If you have any questions regarding this submittal, please contact Michael DeGloria at (866) 839-5195 extension 3839 or Tim Burke at (800) 220-6119 extension 3534.

Sincerely,

Timothy Burke, LEP
Principal Geologist

Michael DeGloria
Digitally signed by Michael DeGloria
Date: 2025.10.24 11:03:30 -04'00'

Michael DeGloria, P.G.
Principal Project Manager

Attachements

cc: Madison Health Department

Figure

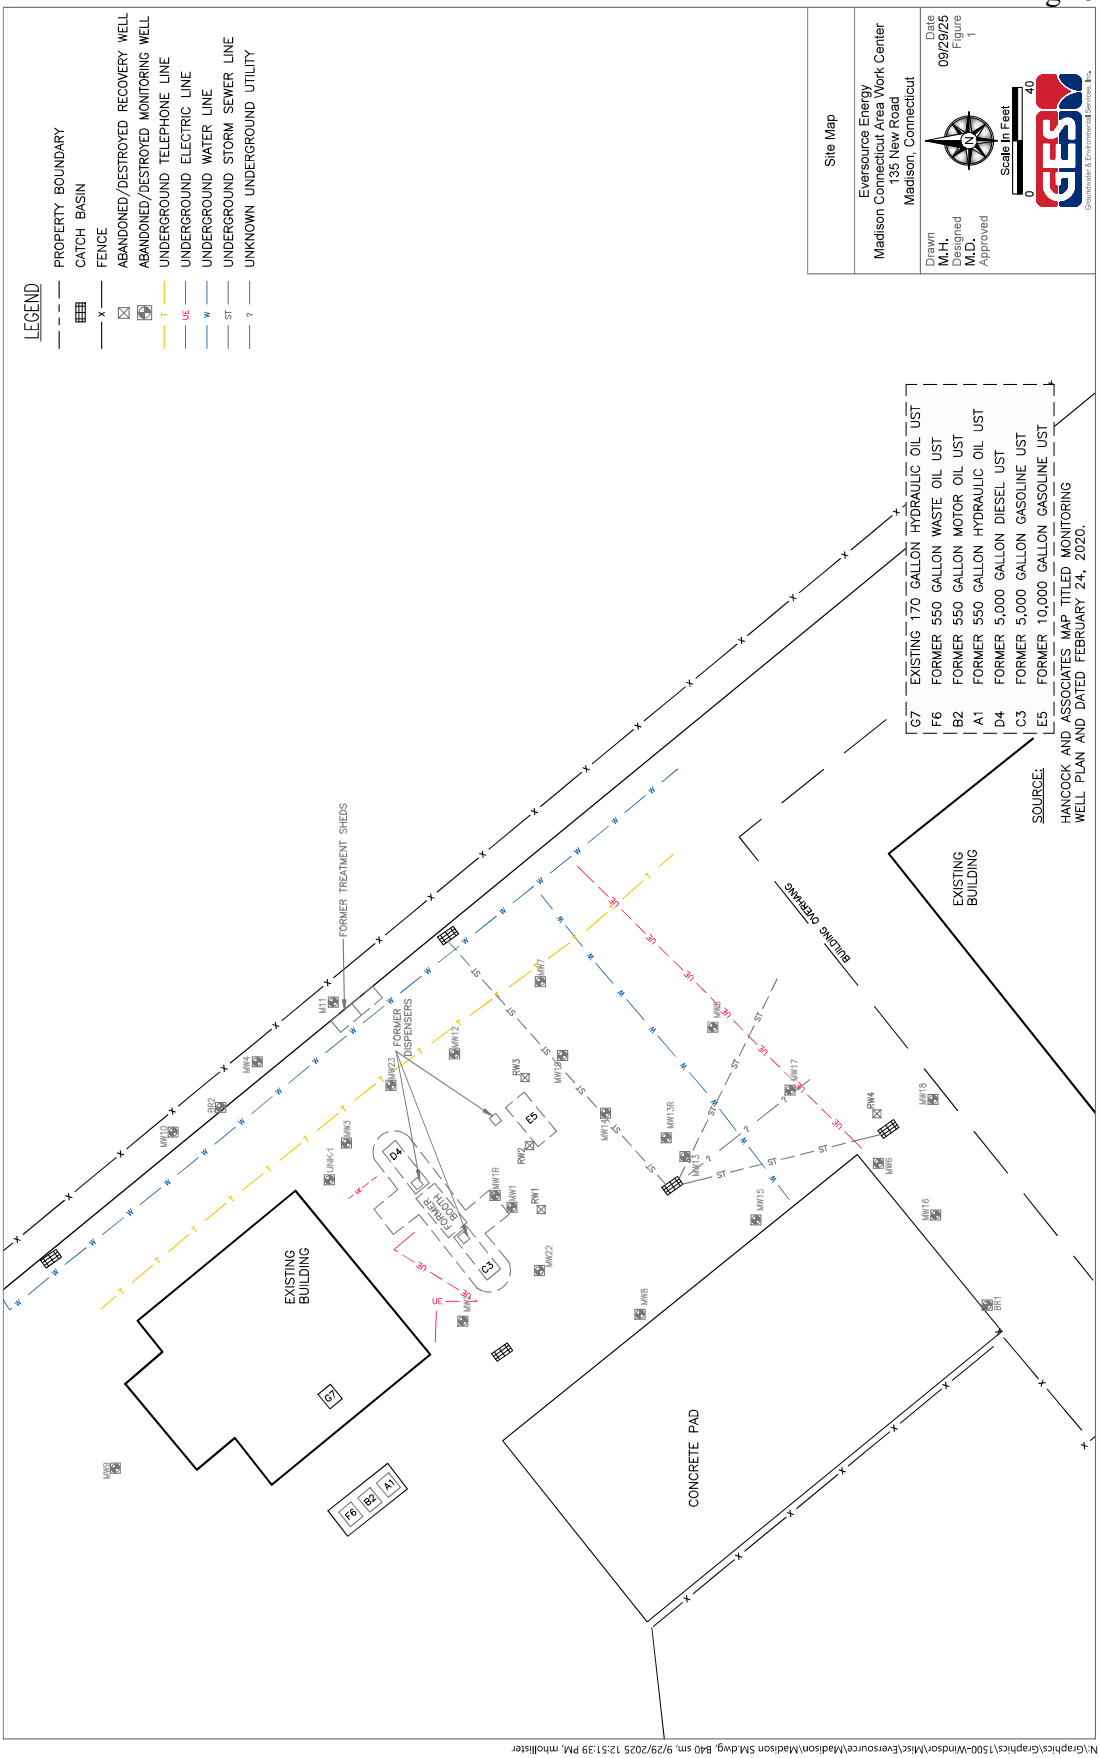
LEGEND
PROPERTY BOUNDARY
CATCH BASIN
FENCE
ABANDONED/DESTROYED RECOVERY WELL
ABANDONED/DESTROYED MONITORING WELL
UNDERGROUND TELEPHONE LINE
UNDERGROUND ELECTRIC LINE
UNDERGROUND WATER LINE
UNDERGROUND STORM SEWER LINE
UNKNOWN UNDERGROUND UTILITY
Site Map
Eversource Energy
Madison Connecticut Area Work Center
135 New Road
Madison, Connecticut
Drawn M.H.
Designed M.D.
Approved
Date 09/29/25
Figure 1
Scale In Feet
0
40
G7 EXISTING 170 GALLON HYDRAULIC OIL UST
F6 FORMER 550 GALLON WASTE OIL UST
B2 FORMER 550 GALLON MOTOR OIL UST
A1 FORMER 550 GALLON HYDRAULIC OIL UST
D4 FORMER 5,000 GALLON DIESEL UST
C3 FORMER 5,000 GALLON GASOLINE UST
E5 FORMER 10,000 GALLON GASOLINE UST
SOURCE:
HANCOCK AND ASSOCIATES MAP TITLED MONITORING WELL PLAN AND DATED FEBRUARY 24, 2020.
EXISTING BUILDING
BUILDING OVERHANG
FORMER TREATMENT SHEDS
FORMER DISPENSERS
FORMER BOOTH
CONCRETE PAD
N:\Graphics\Graphics\1500-Windsor\Misc\Eversource\Madison\Madison SM.dwg, B40 sm, 9/29/2025 12:51:39 PM, mhollister

Well Decommissioning Summary Letter
Madison Area Work Center
135 New Road
Madison, Connecticut

Attachment A – Well Abandonment, Verification of Work Completed Logs

License Status Change - WNC.0000175-W3

Name	MATTHEW J BOVENZI
Credential	WNC.0000175-W3

Maintenance Menu

1. Select one option:
   Abandonment

Well Site Information

NOTES PRIOR TO BEGINNING REPORT:

This report will require entry of certain pieces of information and documents, including:

- GPS coordinates of each boring location, to 5 decimal places (e.g. -71.12345 and 42.12345)
- Uploaded image of the location map - can be a digital drawing or photo/scan of a hand drawing
- Uploaded copy of your approved drilling permit - can be a legible photo or scan of the document
- Optional: photos of the site/location

17. Please provide the name of the property owner/client.
    Connecticut Light and Power Co/GES

18. Please provide the address of the well site.

Name	Attention	Street Address	City	State	Zip Code	Additional Information
Energy Facility		135 New Road	Madison	Connecticut	06443	

19. Is the address of the property owner the same as the well location? If yes, you do not need to complete the next question.
    No

20. Please provide the address of the property owner/client.

Name	Attention	Street Address	City	State	Zip Code	Additional Information
Connecticut Light and Power Co		PO Box 270	HARTFORD	Connecticut	06141	

21. Lot number:
    60-8

22. Please provide the name of the drilling company.
    Geosearch, Inc.

Abandonment

87. Type of well (drilled, point, dug, etc.)
    Drilled MW-1R

88. Boring latitude (please use Decimal Degrees (DD) format with 5 decimal places, for example:41.40338; if you failed to log the coordinates in the field, you may approximate them by looking them up on **Google Maps** with the address.)
    41.29297

89. Boring longitude (please use Decimal Degrees (DD) format with 5 decimal places, for example:-72.35276)
    -72.57658

90. Depth of completed well (feet):
    13

91. Casing diameter (inches):
    2

92. Total casing length used (feet):
    3

93. Amount of sand used:
    0

94. Amount and type(s) of grout used.
    0.22 batches of cement/bentonite mix.

95. Describe how the pit was abandoned, or enter 'N/A' for 'not applicable'.
Pressure grout via tremi-tube from bottom to top.

96. What was the date of abandonment?
09/16/2025

Well Uploads

97. Please upload a copy of the approved permit.
PNR.pdf

98. Please upload a map documenting the location of the boring, including distances to at least two landmarks.
New Road Madison CT.pdf

99. Please upload a photo showing the well location with respect to the nearest structure.

Attestation - with Name

100. **Under penalty of false statement, a Class A misdemeanor, I attest that I am duly authorized to execute this application and that the information provided in this application is the truth to the best of my knowledge.**
Yes

101. Attestation Date
09/22/2025

102. Provide the name of the person completing this application.
Steven Law

Review

License Status Change - WNC.0000175-W3

Name	MATTHEW J BOVENZI
Credential	WNC.0000175-W3

Maintenance Menu

1. Select one option:
   Abandonment

Well Site Information

NOTES PRIOR TO BEGINNING REPORT:

This report will require entry of certain pieces of information and documents, including:

- GPS coordinates of each boring location, to 5 decimal places (e.g. -71.12345 and 42.12345)
- Uploaded image of the location map - can be a digital drawing or photo/scan of a hand drawing
- Uploaded copy of your approved drilling permit - can be a legible photo or scan of the document
- Optional: photos of the site/location

17. Please provide the name of the property owner/client.
    Connecticut Light and Power Co/GES

18. Please provide the address of the well site.

Name	Attention	Street Address	City	State	Zip Code	Additional Information
Energy Facility		135 New Road	Madison	Connecticut	06443	

19. Is the address of the property owner the same as the well location? If yes, you do not need to complete the next question.
    No

20. Please provide the address of the property owner/client.

Name	Attention	Street Address	City	State	Zip Code	Additional Information
Connecticut Light and Power Co		PO Box 270	HARTFORD	Connecticut	06141	

21. Lot number:
    60-8

22. Please provide the name of the drilling company.
    Geosearch, Inc.

Abandonment

87. Type of well (drilled, point, dug, etc.)
    Drilled MW-2

88. Boring latitude (please use Decimal Degrees (DD) format with 5 decimal places, for example:41.40338; if you failed to log the coordinates in the field, you may approximate them by looking them up on **Google Maps** with the address.)
    41.29300

89. Boring longitude (please use Decimal Degrees (DD) format with 5 decimal places, for example:-72.35276)
    -72.57674

90. Depth of completed well (feet):
    14

91. Casing diameter (inches):
    2

92. Total casing length used (feet):
    4

93. Amount of sand used:
    0

94. Amount and type(s) of grout used.
    0.25 batches of cement/bentonite mix.

95. Describe how the pit was abandoned, or enter 'N/A' for 'not applicable'.
Pressure grout via tremi-tube from bottom to top.

96. What was the date of abandonment?
09/16/2025

Well Uploads

97. Please upload a copy of the approved permit.
PNR.pdf

98. Please upload a map documenting the location of the boring, including distances to at least two landmarks.
New Road Madison CT.pdf

99. Please upload a photo showing the well location with respect to the nearest structure.

Attestation - with Name

100. **Under penalty of false statement, a Class A misdemeanor, I attest that I am duly authorized to execute this application and that the information provided in this application is the truth to the best of my knowledge.**
Yes

101. Attestation Date
09/22/2025

102. Provide the name of the person completing this application.
Steven Law

Review

License Status Change - WNC.0000175-W3

Name	MATTHEW J BOVENZI
Credential	WNC.0000175-W3

Maintenance Menu

1. Select one option:
   Abandonment

Well Site Information

NOTES PRIOR TO BEGINNING REPORT:

This report will require entry of certain pieces of information and documents, including:

- GPS coordinates of each boring location, to 5 decimal places (e.g. -71.12345 and 42.12345)
- Uploaded image of the location map - can be a digital drawing or photo/scan of a hand drawing
- Uploaded copy of your approved drilling permit - can be a legible photo or scan of the document
- Optional: photos of the site/location

17. Please provide the name of the property owner/client.
    Connecticut Light and Power Co/GES

18. Please provide the address of the well site.

Name	Attention	Street Address	City	State	Zip Code	Additional Information
Energy Facilite		135 New Road	Madison	Connecticut	06443	

19. Is the address of the property owner the same as the well location? If yes, you do not need to complete the next question.
    No

20. Please provide the address of the property owner/client.

Name	Attention	Street Address	City	State	Zip Code	Additional Information
Connecticut Light and Power Co		PO Box 270	HARTFORD	Connecticut	06141	

21. Lot number:
    60-8

22. Please provide the name of the drilling company.
    Geosearch, Inc.

Abandonment

87. Type of well (drilled, point, dug, etc.)
    Drilled MW-3

88. Boring latitude (please use Decimal Degrees (DD) format with 5 decimal places, for example:41.40338; if you failed to log the coordinates in the field, you may approximate them by looking them up on **Google Maps** with the address.)
    41.29312

89. Boring longitude (please use Decimal Degrees (DD) format with 5 decimal places, for example:-72.35276)
    -72.57650

90. Depth of completed well (feet):
    13

91. Casing diameter (inches):
    2

92. Total casing length used (feet):
    13

93. Amount of sand used:
    0

94. Amount and type(s) of grout used.
    0.22 batches of cement/bentonite mix.

95. Describe how the pit was abandoned, or enter 'N/A' for 'not applicable'.
Pressure grout via tremi-tube from bottom to top.

96. What was the date of abandonment?
09/16/2025

Well Uploads

97. Please upload a copy of the approved permit.
PNR.pdf

98. Please upload a map documenting the location of the boring, including distances to at least two landmarks.
New Road Madison CT.pdf

99. Please upload a photo showing the well location with respect to the nearest structure.

Attestation - with Name

100. **Under penalty of false statement, a Class A misdemeanor, I attest that I am duly authorized to execute this application and that the information provided in this application is the truth to the best of my knowledge.**
Yes

101. Attestation Date
09/22/2025

102. Provide the name of the person completing this application.
Steven Law

Review

License Status Change - WNC.0000175-W3

Name	MATTHEW J BOVENZI
Credential	WNC.0000175-W3

Maintenance Menu

1. Select one option:
   Abandonment

Well Site Information

NOTES PRIOR TO BEGINNING REPORT:

This report will require entry of certain pieces of information and documents, including:

- GPS coordinates of each boring location, to 5 decimal places (e.g. -71.12345 and 42.12345)
- Uploaded image of the location map - can be a digital drawing or photo/scan of a hand drawing
- Uploaded copy of your approved drilling permit - can be a legible photo or scan of the document
- Optional: photos of the site/location

17. Please provide the name of the property owner/client.
    Connecticut Light and Power Co/GES

18. Please provide the address of the well site.

Name	Attention	Street Address	City	State	Zip Code	Additional Information
Energy Facility		135 New Road	Madison	Connecticut	06443	

19. Is the address of the property owner the same as the well location? If yes, you do not need to complete the next question.
    No

20. Please provide the address of the property owner/client.

Name	Attention	Street Address	City	State	Zip Code	Additional Information
Connecticut Light and Power Co		PO Box 270	HARTFORD	Connecticut	06141	

21. Lot number:
    60-8

22. Please provide the name of the drilling company.
    Geosearch, Inc.

Abandonment

87. Type of well (drilled, point, dug, etc.)
    Drilled MW-4

88. Boring latitude (please use Decimal Degrees (DD) format with 5 decimal places, for example:41.40338; if you failed to log the coordinates in the field, you may approximate them by looking them up on **Google Maps** with the address.)
    41.29322

89. Boring longitude (please use Decimal Degrees (DD) format with 5 decimal places, for example:-72.35276)
    -72.57636

90. Depth of completed well (feet):
    17

91. Casing diameter (inches):
    2

92. Total casing length used (feet):
    17

93. Amount of sand used:
    0

94. Amount and type(s) of grout used.
    0.32 batches of cement/bentonite mix.

95. Describe how the pit was abandoned, or enter 'N/A' for 'not applicable'.
Pressure grout via tremi-tube from bottom to top.

96. What was the date of abandonment?
09/16/2025

Well Uploads

97. Please upload a copy of the approved permit.
PNR.pdf

98. Please upload a map documenting the location of the boring, including distances to at least two landmarks.
New Road Madison CT.pdf

99. Please upload a photo showing the well location with respect to the nearest structure.

Attestation - with Name

100. **Under penalty of false statement, a Class A misdemeanor, I attest that I am duly authorized to execute this application and that the information provided in this application is the truth to the best of my knowledge.**
Yes

101. Attestation Date
09/22/2025

102. Provide the name of the person completing this application.
Steven Law

Review

License Status Change - WNC.0000175-W3

Name	MATTHEW J BOVENZI
Credential	WNC.0000175-W3

Maintenance Menu

1. Select one option:
   Abandonment

Well Site Information

NOTES PRIOR TO BEGINNING REPORT:

This report will require entry of certain pieces of information and documents, including:

- GPS coordinates of each boring location, to 5 decimal places (e.g. -71.12345 and 42.12345)
- Uploaded image of the location map - can be a digital drawing or photo/scan of a hand drawing
- Uploaded copy of your approved drilling permit - can be a legible photo or scan of the document
- Optional: photos of the site/location

17. Please provide the name of the property owner/client.
    Connecticut Light and Power Co/GES

18. Please provide the address of the well site.

Name	Attention	Street Address	City	State	Zip Code	Additional Information
Energy Facility		135 New Road	Madison	Connecticut	06443	

19. Is the address of the property owner the same as the well location? If yes, you do not need to complete the next question.
    No

20. Please provide the address of the property owner/client.

Name	Attention	Street Address	City	State	Zip Code	Additional Information
Connecticut Light and Power Co		PO Box 270	HARTFORD	Connecticut	06141	

21. Lot number:
    60-8

22. Please provide the name of the drilling company.
    Geosearch, Inc.

Abandonment

87. Type of well (drilled, point, dug, etc.)
    Drilled MW-5

88. Boring latitude (please use Decimal Degrees (DD) format with 5 decimal places, for example:41.40338; if you failed to log the coordinates in the field, you may approximate them by looking them up on **Google Maps** with the address.)
    41.29274

89. Boring longitude (please use Decimal Degrees (DD) format with 5 decimal places, for example:-72.35276)
    -72.57633

90. Depth of completed well (feet):
    20

91. Casing diameter (inches):
    2

92. Total casing length used (feet):
    10

93. Amount of sand used:
    0

94. Amount and type(s) of grout used.
    0.36 batches of cement/bentonite mix.

95. Describe how the pit was abandoned, or enter 'N/A' for 'not applicable'.
Pressure grout via tremi-tube from bottom to top.

96. What was the date of abandonment?
09/16/2025

Well Uploads

97. Please upload a copy of the approved permit.
PNR.pdf

98. Please upload a map documenting the location of the boring, including distances to at least two landmarks.
New Road Madison CT.pdf

99. Please upload a photo showing the well location with respect to the nearest structure.

Attestation - with Name

100. **Under penalty of false statement, a Class A misdemeanor, I attest that I am duly authorized to execute this application and that the information provided in this application is the truth to the best of my knowledge.**
Yes

101. Attestation Date
09/22/2025

102. Provide the name of the person completing this application.
Steven Law

Review

License Status Change - WNC.0000175-W3

Name	MATTHEW J BOVENZI
Credential	WNC.0000175-W3

Maintenance Menu

1. Select one option:
   Abandonment

Well Site Information

NOTES PRIOR TO BEGINNING REPORT:

This report will require entry of certain pieces of information and documents, including:

- GPS coordinates of each boring location, to 5 decimal places (e.g. -71.12345 and 42.12345)
- Uploaded image of the location map - can be a digital drawing or photo/scan of a hand drawing
- Uploaded copy of your approved drilling permit - can be a legible photo or scan of the document
- Optional: photos of the site/location

17. Please provide the name of the property owner/client.
    Connecticut Light and Power Co/GES

18. Please provide the address of the well site.

Name	Attention	Street Address	City	State	Zip Code	Additional Information
Energy Facility		135 New Road	Madison	Connecticut	06443	

19. Is the address of the property owner the same as the well location? If yes, you do not need to complete the next question.
    No

20. Please provide the address of the property owner/client.

Name	Attention	Street Address	City	State	Zip Code	Additional Information
Connecticut Light and Power Co		PO Box 270	HARTFORD	Connecticut	06141	

21. Lot number:
    60-8

22. Please provide the name of the drilling company.
    Geosearch, Inc.

Abandonment

87. Type of well (drilled, point, dug, etc.)
    Drilled MW-6

88. Boring latitude (please use Decimal Degrees (DD) format with 5 decimal places, for example:41.40338; if you failed to log the coordinates in the field, you may approximate them by looking them up on **Google Maps** with the address.)
    41.29257

89. Boring longitude (please use Decimal Degrees (DD) format with 5 decimal places, for example:-72.35276)
    -72.57651

90. Depth of completed well (feet):
    18

91. Casing diameter (inches):
    2

92. Total casing length used (feet):
    8

93. Amount of sand used:
    0

94. Amount and type(s) of grout used.
    0.33 batches of cement/bentonite mix.

95. Describe how the pit was abandoned, or enter 'N/A' for 'not applicable'.
Pressure grout via tremi-tube from bottom to top.

96. What was the date of abandonment?
09/16/2025

Well Uploads

97. Please upload a copy of the approved permit.
PNR.pdf

98. Please upload a map documenting the location of the boring, including distances to at least two landmarks.
New Road Madison CT.pdf

99. Please upload a photo showing the well location with respect to the nearest structure.

Attestation - with Name

100. **Under penalty of false statement, a Class A misdemeanor, I attest that I am duly authorized to execute this application and that the information provided in this application is the truth to the best of my knowledge.**
Yes

101. Attestation Date
09/22/2025

102. Provide the name of the person completing this application.
Steven Law

Review

License Status Change - WNC.0000175-W3

Name	MATTHEW J BOVENZI
Credential	WNC.0000175-W3

Maintenance Menu

1. Select one option:
   Abandonment

Well Site Information

NOTES PRIOR TO BEGINNING REPORT:

This report will require entry of certain pieces of information and documents, including:

- GPS coordinates of each boring location, to 5 decimal places (e.g. -71.12345 and 42.12345)
- Uploaded image of the location map - can be a digital drawing or photo/scan of a hand drawing
- Uploaded copy of your approved drilling permit - can be a legible photo or scan of the document
- Optional: photos of the site/location

17. Please provide the name of the property owner/client.
    Connecticut Light and Power Co/GES

18. Please provide the address of the well site.

Name	Attention	Street Address	City	State	Zip Code	Additional Information
Energy Facility		135 New Road	Madison	Connecticut	06443	

19. Is the address of the property owner the same as the well location? If yes, you do not need to complete the next question.
    No

20. Please provide the address of the property owner/client.

Name	Attention	Street Address	City	State	Zip Code	Additional Information
Connecticut Light and Power Co		PO Box 270	HARTFORD	Connecticut	06141	

21. Lot number:
    60-8

22. Please provide the name of the drilling company.
    Geosearch, Inc.

Abandonment

87. Type of well (drilled, point, dug, etc.)
    Drilled MW-7

88. Boring latitude (please use Decimal Degrees (DD) format with 5 decimal places, for example:41.40338; if you failed to log the coordinates in the field, you may approximate them by looking them up on **Google Maps** with the address.)
    41.29293

89. Boring longitude (please use Decimal Degrees (DD) format with 5 decimal places, for example:-72.35276)
    -72.57626

90. Depth of completed well (feet):
    14

91. Casing diameter (inches):
    2

92. Total casing length used (feet):
    4

93. Amount of sand used:
    0

94. Amount and type(s) of grout used.
    0.26 batches of cement/bentonite mix

95. Describe how the pit was abandoned, or enter 'N/A' for 'not applicable'.
Pressure grout via tremi-tube from bottom to top.

96. What was the date of abandonment?
09/16/2025

Well Uploads

97. Please upload a copy of the approved permit.
PNR.pdf

98. Please upload a map documenting the location of the boring, including distances to at least two landmarks.
New Road Madison CT.pdf

99. Please upload a photo showing the well location with respect to the nearest structure.

Attestation - with Name

100. **Under penalty of false statement, a Class A misdemeanor, I attest that I am duly authorized to execute this application and that the information provided in this application is the truth to the best of my knowledge.**
Yes

101. Attestation Date
09/22/2025

102. Provide the name of the person completing this application.
Steven Law

Review

License Status Change - WNC.0000175-W3

Name	MATTHEW J BOVENZI
Credential	WNC.0000175-W3

Maintenance Menu

1. Select one option:
   Abandonment

Well Site Information

NOTES PRIOR TO BEGINNING REPORT:

This report will require entry of certain pieces of information and documents, including:

- GPS coordinates of each boring location, to 5 decimal places (e.g. -71.12345 and 42.12345)
- Uploaded image of the location map - can be a digital drawing or photo/scan of a hand drawing
- Uploaded copy of your approved drilling permit - can be a legible photo or scan of the document
- Optional: photos of the site/location

17. Please provide the name of the property owner/client.
    Connecticut Light and Power Co/GES

18. Please provide the address of the well site.

Name	Attention	Street Address	City	State	Zip Code	Additional Information
Energy Facility		135 New Road	Madison	Connecticut	06443	

19. Is the address of the property owner the same as the well location? If yes, you do not need to complete the next question.
    No

20. Please provide the address of the property owner/client.

Name	Attention	Street Address	City	State	Zip Code	Additional Information
Connecticut Light and Power Co		PO Box 270	HARTFORD	Connecticut	06141	

21. Lot number:
    60-8

22. Please provide the name of the drilling company.
    Geosearch, Inc.

Abandonment

87. Type of well (drilled, point, dug, etc.)
    Drilled MW-8

88. Boring latitude (please use Decimal Degrees (DD) format with 5 decimal places, for example:41.40338; if you failed to log the coordinates in the field, you may approximate them by looking them up on **Google Maps** with the address.)
    41.29282

89. Boring longitude (please use Decimal Degrees (DD) format with 5 decimal places, for example:-72.35276)
    -72.57673

90. Depth of completed well (feet):
    15

91. Casing diameter (inches):
    2

92. Total casing length used (feet):
    5

93. Amount of sand used:
    0

94. Amount and type(s) of grout used.
    0.27 batches of cement/bentonite mix.

95. Describe how the pit was abandoned, or enter 'N/A' for 'not applicable'.
Pressure grout via tremi-tube from bottom to top.

96. What was the date of abandonment?
09/16/2025

Well Uploads

97. Please upload a copy of the approved permit.
PNR.pdf

98. Please upload a map documenting the location of the boring, including distances to at least two landmarks.
New Road Madison CT.pdf

99. Please upload a photo showing the well location with respect to the nearest structure.

Attestation - with Name

100. **Under penalty of false statement, a Class A misdemeanor, I attest that I am duly authorized to execute this application and that the information provided in this application is the truth to the best of my knowledge.**
Yes

101. Attestation Date
09/22/2025

102. Provide the name of the person completing this application.
Steven Law

Review

License Status Change - WNC.0000175-W3

Name	MATTHEW J BOVENZI
Credential	WNC.0000175-W3

Maintenance Menu

1. Select one option:
   Abandonment

Well Site Information

NOTES PRIOR TO BEGINNING REPORT:

This report will require entry of certain pieces of information and documents, including:

- GPS coordinates of each boring location, to 5 decimal places (e.g. -71.12345 and 42.12345)
- Uploaded image of the location map - can be a digital drawing or photo/scan of a hand drawing
- Uploaded copy of your approved drilling permit - can be a legible photo or scan of the document
- Optional: photos of the site/location

17. Please provide the name of the property owner/client.
    Connecticut Light and Power Co/GES

18. Please provide the address of the well site.

Name	Attention	Street Address	City	State	Zip Code	Additional Information
Energy Facility		135 New Road	Madison	Connecticut	06443	

19. Is the address of the property owner the same as the well location? If yes, you do not need to complete the next question.
    No

20. Please provide the address of the property owner/client.

Name	Attention	Street Address	City	State	Zip Code	Additional Information
Connecticut Light and Power Co		PO Box 270	HARTFORD	Connecticut	06141	

21. Lot number:
    60-8

22. Please provide the name of the drilling company.
    Geosearch, Inc.

Abandonment

87. Type of well (drilled, point, dug, etc.)
    Drilled MW-9

88. Boring latitude (please use Decimal Degrees (DD) format with 5 decimal places, for example:41.40338; if you failed to log the coordinates in the field, you may approximate them by looking them up on **Google Maps** with the address.)
    41.29336

89. Boring longitude (please use Decimal Degrees (DD) format with 5 decimal places, for example:-72.35276)
    -72.57695

90. Depth of completed well (feet):
    14

91. Casing diameter (inches):
    2

92. Total casing length used (feet):
    4

93. Amount of sand used:
    0

94. Amount and type(s) of grout used.
    0.26 batches of cement/bentonite mix.

95. Describe how the pit was abandoned, or enter 'N/A' for 'not applicable'.
Pressure grout via tremi-tube from bottom to top.

96. What was the date of abandonment?
09/16/2025

Well Uploads

97. Please upload a copy of the approved permit.
PNR.pdf

98. Please upload a map documenting the location of the boring, including distances to at least two landmarks.
New Road Madison CT.pdf

99. Please upload a photo showing the well location with respect to the nearest structure.

Attestation - with Name

100. **Under penalty of false statement, a Class A misdemeanor, I attest that I am duly authorized to execute this application and that the information provided in this application is the truth to the best of my knowledge.**
Yes

101. Attestation Date
09/22/2025

102. Provide the name of the person completing this application.
Steven Law

Review

License Status Change - WNC.0000175-W3

Name	MATTHEW J BOVENZI
Credential	WNC.0000175-W3

Maintenance Menu

1. Select one option:
   Abandonment

Well Site Information

NOTES PRIOR TO BEGINNING REPORT:

This report will require entry of certain pieces of information and documents, including:

- GPS coordinates of each boring location, to 5 decimal places (e.g. -71.12345 and 42.12345)
- Uploaded image of the location map - can be a digital drawing or photo/scan of a hand drawing
- Uploaded copy of your approved drilling permit - can be a legible photo or scan of the document
- Optional: photos of the site/location

17. Please provide the name of the property owner/client.
    Connecticut Light and Power Co/GES

18. Please provide the address of the well site.

Name	Attention	Street Address	City	State	Zip Code	Additional Information
Energy Facility		135 New Road	Madison	Connecticut	06443	

19. Is the address of the property owner the same as the well location? If yes, you do not need to complete the next question.
    No

20. Please provide the address of the property owner/client.

Name	Attention	Street Address	City	State	Zip Code	Additional Information
Connecticut Light and Power Co		PO Box 270	HARTFORD	Connecticut	06141	

21. Lot number:
    60-8

22. Please provide the name of the drilling company.
    Geosearch, Inc.

Abandonment

87. Type of well (drilled, point, dug, etc.)
    Drilled MW-10

88. Boring latitude (please use Decimal Degrees (DD) format with 5 decimal places, for example:41.40338; if you failed to log the coordinates in the field, you may approximate them by looking them up on **Google Maps** with the address.)
    41.29332

89. Boring longitude (please use Decimal Degrees (DD) format with 5 decimal places, for example:-72.35276)
    -72.57648

90. Depth of completed well (feet):
    17

91. Casing diameter (inches):
    4

92. Total casing length used (feet):
    7

93. Amount of sand used:
    0

94. Amount and type(s) of grout used.
    1.2 batches of cement/bentonite mix.

95. Describe how the pit was abandoned, or enter 'N/A' for 'not applicable'.
Pressure grout via tremi-tube from bottom to top.

96. What was the date of abandonment?
09/16/2025

Well Uploads

97. Please upload a copy of the approved permit.
PNR.pdf

98. Please upload a map documenting the location of the boring, including distances to at least two landmarks.
New Road Madison CT.pdf

99. Please upload a photo showing the well location with respect to the nearest structure.

Attestation - with Name

100. **Under penalty of false statement, a Class A misdemeanor, I attest that I am duly authorized to execute this application and that the information provided in this application is the truth to the best of my knowledge.**
Yes

101. Attestation Date
09/22/2025

102. Provide the name of the person completing this application.
Steven Law

Review

License Status Change - WNC.0000175-W3

Name	MATTHEW J BOVENZI
Credential	WNC.0000175-W3

Maintenance Menu

1. Select one option:
   Abandonment

Well Site Information

NOTES PRIOR TO BEGINNING REPORT:

This report will require entry of certain pieces of information and documents, including:

- GPS coordinates of each boring location, to 5 decimal places (e.g. -71.12345 and 42.12345)
- Uploaded image of the location map - can be a digital drawing or photo/scan of a hand drawing
- Uploaded copy of your approved drilling permit - can be a legible photo or scan of the document
- Optional: photos of the site/location

17. Please provide the name of the property owner/client.
    Connecticut Light and Power Co/GES

18. Please provide the address of the well site.

Name	Attention	Street Address	City	State	Zip Code	Additional Information
Energy Facility		135 New Road	Madison	Connecticut	06443	

19. Is the address of the property owner the same as the well location? If yes, you do not need to complete the next question.
    No

20. Please provide the address of the property owner/client.

Name	Attention	Street Address	City	State	Zip Code	Additional Information
Connecticut Light and Power Co		PO Box 270	HARTFORD	Connecticut	06141	

21. Lot number:
    60-8

22. Please provide the name of the drilling company.
    Geosearch, Inc.

Abandonment

87. Type of well (drilled, point, dug, etc.)
    Drilled MW-11

88. Boring latitude (please use Decimal Degrees (DD) format with 5 decimal places, for example:41.40338; if you failed to log the coordinates in the field, you may approximate them by looking them up on **Google Maps** with the address.)
    41.29318

89. Boring longitude (please use Decimal Degrees (DD) format with 5 decimal places, for example:-72.35276)
    -72.57632

90. Depth of completed well (feet):
    16

91. Casing diameter (inches):
    4

92. Total casing length used (feet):
    6

93. Amount of sand used:
    0

94. Amount and type(s) of grout used.
    1.1 batches of cement/bentonite mix.

95. Describe how the pit was abandoned, or enter 'N/A' for 'not applicable'.
Pressure grout via tremi-tube from bottom to top.

96. What was the date of abandonment?
09/16/2025

Well Uploads

97. Please upload a copy of the approved permit.
PNR.pdf

98. Please upload a map documenting the location of the boring, including distances to at least two landmarks.
New Road Madison CT.pdf

99. Please upload a photo showing the well location with respect to the nearest structure.

Attestation - with Name

100. **Under penalty of false statement, a Class A misdemeanor, I attest that I am duly authorized to execute this application and that the information provided in this application is the truth to the best of my knowledge.**
Yes

101. Attestation Date
09/22/2025

102. Provide the name of the person completing this application.
Steven Law

Review

License Status Change - WNC.0000175-W3

Name	MATTHEW J BOVENZI
Credential	WNC.0000175-W3

Maintenance Menu

1. Select one option:
   Abandonment

Well Site Information

NOTES PRIOR TO BEGINNING REPORT:

This report will require entry of certain pieces of information and documents, including:

- GPS coordinates of each boring location, to 5 decimal places (e.g. -71.12345 and 42.12345)
- Uploaded image of the location map - can be a digital drawing or photo/scan of a hand drawing
- Uploaded copy of your approved drilling permit - can be a legible photo or scan of the document
- Optional: photos of the site/location

17. Please provide the name of the property owner/client.
    Connecticut Light and Power Co/GES

18. Please provide the address of the well site.

Name	Attention	Street Address	City	State	Zip Code	Additional Information
Energy Facility		135 New Road	Madison	Connecticut	06443	

19. Is the address of the property owner the same as the well location? If yes, you do not need to complete the next question.
    No

20. Please provide the address of the property owner/client.

Name	Attention	Street Address	City	State	Zip Code	Additional Information
Connecticut Light and Power Co		PO Box 270	HARTFORD	Connecticut	06141	

21. Lot number:
    60-8

22. Please provide the name of the drilling company.
    Geosearch, Inc.

Abandonment

87. Type of well (drilled, point, dug, etc.)
    Drilled MW-12

88. Boring latitude (please use Decimal Degrees (DD) format with 5 decimal places, for example:41.40338; if you failed to log the coordinates in the field, you may approximate them by looking them up on **Google Maps** with the address.)
    41.29299

89. Boring longitude (please use Decimal Degrees (DD) format with 5 decimal places, for example:-72.35276)
    -72.57634

90. Depth of completed well (feet):
    13

91. Casing diameter (inches):
    4

92. Total casing length used (feet):
    3

93. Amount of sand used:
    0

94. Amount and type(s) of grout used.
    0.87 batches of cement/bentonite mix.

95. Describe how the pit was abandoned, or enter 'N/A' for 'not applicable'.
Pressure grout via tremi-tube from bottom to top.

96. What was the date of abandonment?
09/16/2025

Well Uploads

97. Please upload a copy of the approved permit.
PNR.pdf

98. Please upload a map documenting the location of the boring, including distances to at least two landmarks.
New Road Madison CT.pdf

99. Please upload a photo showing the well location with respect to the nearest structure.

Attestation - with Name

100. **Under penalty of false statement, a Class A misdemeanor, I attest that I am duly authorized to execute this application and that the information provided in this application is the truth to the best of my knowledge.**
Yes

101. Attestation Date
09/22/2025

102. Provide the name of the person completing this application.
Steven Law

Review

License Status Change - WNC.0000175-W3

Name	MATTHEW J BOVENZI
Credential	WNC.0000175-W3

Maintenance Menu

1. Select one option:
   Abandonment

Well Site Information

NOTES PRIOR TO BEGINNING REPORT:

This report will require entry of certain pieces of information and documents, including:

- GPS coordinates of each boring location, to 5 decimal places (e.g. -71.12345 and 42.12345)
- Uploaded image of the location map - can be a digital drawing or photo/scan of a hand drawing
- Uploaded copy of your approved drilling permit - can be a legible photo or scan of the document
- Optional: photos of the site/location

17. Please provide the name of the property owner/client.
    Connecticut Light and Power Co/GES

18. Please provide the address of the well site.

Name	Attention	Street Address	City	State	Zip Code	Additional Information
Energy Facilit		135 New Road	Madison	Connecticut	06443	

19. Is the address of the property owner the same as the well location? If yes, you do not need to complete the next question.
    No

20. Please provide the address of the property owner/client.

Name	Attention	Street Address	City	State	Zip Code	Additional Information
Connecticut Light and Power Co		PO Box 270	HARTFORD	Connecticut	06141	

21. Lot number:
    60-8

22. Please provide the name of the drilling company.
    Geosearch, Inc.

Abandonment

87. Type of well (drilled, point, dug, etc.)
    Drilled MW-13R

88. Boring latitude (please use Decimal Degrees (DD) format with 5 decimal places, for example:41.40338; if you failed to log the coordinates in the field, you may approximate them by looking them up on **Google Maps** with the address.)
    41.29277

89. Boring longitude (please use Decimal Degrees (DD) format with 5 decimal places, for example:-72.35276)

-72.57651

90. Depth of completed well (feet):
14

91. Casing diameter (inches):
2

92. Total casing length used (feet):
4

93. Amount of sand used:
0

94. Amount and type(s) of grout used.
0.26 batches of cement/bentonite mix.

95. Describe how the pit was abandoned, or enter 'N/A' for 'not applicable'.
Pressure grout via tremi-tube from bottom to top.

96. What was the date of abandonment?
09/16/2025

Well Uploads

97. Please upload a copy of the approved permit.
PNR.pdf

98. Please upload a map documenting the location of the boring, including distances to at least two landmarks.
New Road Madison CT.pdf

99. Please upload a photo showing the well location with respect to the nearest structure.

Attestation - with Name

100. **Under penalty of false statement, a Class A misdemeanor, I attest that I am duly authorized to execute this application and that the information provided in this application is the truth to the best of my knowledge.**
Yes

101. Attestation Date
09/22/2025

102. Provide the name of the person completing this application.
Steven Law

Review

License Status Change - WNC.0000175-W3

Name	MATTHEW J BOVENZI
Credential	WNC.0000175-W3

Maintenance Menu

1. Select one option:
   Abandonment

Well Site Information

NOTES PRIOR TO BEGINNING REPORT:

This report will require entry of certain pieces of information and documents, including:

- GPS coordinates of each boring location, to 5 decimal places (e.g. -71.12345 and 42.12345)
- Uploaded image of the location map - can be a digital drawing or photo/scan of a hand drawing
- Uploaded copy of your approved drilling permit - can be a legible photo or scan of the document
- Optional: photos of the site/location

17. Please provide the name of the property owner/client.
    Connecticut Light and Power Co/GES

18. Please provide the address of the well site.

Name	Attention	Street Address	City	State	Zip Code	Additional Information
Energy Facility		135 New Road	Madison	Connecticut	06443	

19. Is the address of the property owner the same as the well location? If yes, you do not need to complete the next question.
    No

20. Please provide the address of the property owner/client.

Name	Attention	Street Address	City	State	Zip Code	Additional Information
Connecticut Light and Power Co		PO Box 270	HARTFORD	Connecticut	06141	

21. Lot number:
    60-8

22. Please provide the name of the drilling company.
    Geosearch, Inc.

Abandonment

87. Type of well (drilled, point, dug, etc.)
    Drilled MW-15

88. Boring latitude (please use Decimal Degrees (DD) format with 5 decimal places, for example:41.40338; if you failed to log the coordinates in the field, you may approximate them by looking them up on **Google Maps** with the address.)
    41.29270

89. Boring longitude (please use Decimal Degrees (DD) format with 5 decimal places, for example:-72.35276)
    -72.57659

90. Depth of completed well (feet):
    18

91. Casing diameter (inches):
    2

92. Total casing length used (feet):
    8

93. Amount of sand used:
    0

94. Amount and type(s) of grout used.
    0.33 batches of cement/bentonite mix.

95. Describe how the pit was abandoned, or enter 'N/A' for 'not applicable'.
Pressure grout via tremi-tube from bottom to top.

96. What was the date of abandonment?
09/16/2025

Well Uploads

97. Please upload a copy of the approved permit.
PNR.pdf

98. Please upload a map documenting the location of the boring, including distances to at least two landmarks.
New Road Madison CT.pdf

99. Please upload a photo showing the well location with respect to the nearest structure.

Attestation - with Name

100. **Under penalty of false statement, a Class A misdemeanor, I attest that I am duly authorized to execute this application and that the information provided in this application is the truth to the best of my knowledge.**
Yes

101. Attestation Date
09/22/2025

102. Provide the name of the person completing this application.
Steven Law

Review

License Status Change - WNC.0000175-W3

Name	MATTHEW J BOVENZI
Credential	WNC.0000175-W3

Maintenance Menu

1. Select one option:
   Abandonment

Well Site Information

NOTES PRIOR TO BEGINNING REPORT:

This report will require entry of certain pieces of information and documents, including:

- GPS coordinates of each boring location, to 5 decimal places (e.g. -71.12345 and 42.12345)
- Uploaded image of the location map - can be a digital drawing or photo/scan of a hand drawing
- Uploaded copy of your approved drilling permit - can be a legible photo or scan of the document
- Optional: photos of the site/location

17. Please provide the name of the property owner/client.
    Connecticut Light and Power Co/GES

18. Please provide the address of the well site.

Name	Attention	Street Address	City	State	Zip Code	Additional Information
Energy Facility		135 New Road	Madison	Connecticut	06443	

19. Is the address of the property owner the same as the well location? If yes, you do not need to complete the next question.
    No

20. Please provide the address of the property owner/client.

Name	Attention	Street Address	City	State	Zip Code	Additional Information
Connecticut Light and Power Co		PO Box 270	HARTFORD	Connecticut	06141	

21. Lot number:
    60-8

22. Please provide the name of the drilling company.
    Geosearch, Inc.

Abandonment

87. Type of well (drilled, point, dug, etc.)
    Drilled MW-16

88. Boring latitude (please use Decimal Degrees (DD) format with 5 decimal places, for example:41.40338; if you failed to log the coordinates in the field, you may approximate them by looking them up on **Google Maps** with the address.)
    41.29252

89. Boring longitude (please use Decimal Degrees (DD) format with 5 decimal places, for example:-72.35276)
    -72.57659

90. Depth of completed well (feet):
    19

91. Casing diameter (inches):
    2

92. Total casing length used (feet):
    9

93. Amount of sand used:
    0

94. Amount and type(s) of grout used.
    0.35 batches of cement/bentonite mix.

95. Describe how the pit was abandoned, or enter 'N/A' for 'not applicable'.
Pressure grout via tremi-tube from bottom to top.

96. What was the date of abandonment?
09/16/2025

Well Uploads

97. Please upload a copy of the approved permit.
PNR.pdf

98. Please upload a map documenting the location of the boring, including distances to at least two landmarks.
New Road Madison CT.pdf

99. Please upload a photo showing the well location with respect to the nearest structure.

Attestation - with Name

100. **Under penalty of false statement, a Class A misdemeanor, I attest that I am duly authorized to execute this application and that the information provided in this application is the truth to the best of my knowledge.**
Yes

101. Attestation Date
09/22/2025

102. Provide the name of the person completing this application.
Steven Law

Review

License Status Change - WNC.0000175-W3

Name	MATTHEW J BOVENZI
Credential	WNC.0000175-W3

Maintenance Menu

1. Select one option:
   Abandonment

Well Site Information

NOTES PRIOR TO BEGINNING REPORT:

This report will require entry of certain pieces of information and documents, including:

- GPS coordinates of each boring location, to 5 decimal places (e.g. -71.12345 and 42.12345)
- Uploaded image of the location map - can be a digital drawing or photo/scan of a hand drawing
- Uploaded copy of your approved drilling permit - can be a legible photo or scan of the document
- Optional: photos of the site/location

17. Please provide the name of the property owner/client.
    Connecticut Light and Power Co/GES

18. Please provide the address of the well site.

Name	Attention	Street Address	City	State	Zip Code	Additional Information
Energy Facility		135 New Road	Madison	Connecticut	06443	

19. Is the address of the property owner the same as the well location? If yes, you do not need to complete the next question.
    No

20. Please provide the address of the property owner/client.

Name	Attention	Street Address	City	State	Zip Code	Additional Information
Connecticut Light and Power Co		PO Box 270	HARTFORD	Connecticut	06141	

21. Lot number:
    60-8

22. Please provide the name of the drilling company.
    Geosearch, Inc.

Abandonment

87. Type of well (drilled, point, dug, etc.)
    Drilled MW-17

88. Boring latitude (please use Decimal Degrees (DD) format with 5 decimal places, for example:41.40338; if you failed to log the coordinates in the field, you may approximate them by looking them up on **Google Maps** with the address.)
    41.29267

89. Boring longitude (please use Decimal Degrees (DD) format with 5 decimal places, for example:-72.35276)

-72.57641

90. Depth of completed well (feet):
20

91. Casing diameter (inches):
2

92. Total casing length used (feet):
10

93. Amount of sand used:
0

94. Amount and type(s) of grout used.
0.36 batches of cement/bentonite mix.

95. Describe how the pit was abandoned, or enter 'N/A' for 'not applicable'.
Pressure grout via tremi-tube from bottom to top.

96. What was the date of abandonment?
09/16/2025

Well Uploads

97. Please upload a copy of the approved permit.
PNR.pdf

98. Please upload a map documenting the location of the boring, including distances to at least two landmarks.
New Road Madison CT.pdf

99. Please upload a photo showing the well location with respect to the nearest structure.

Attestation - with Name

100. **Under penalty of false statement, a Class A misdemeanor, I attest that I am duly authorized to execute this application and that the information provided in this application is the truth to the best of my knowledge.**
Yes

101. Attestation Date
09/22/2025

102. Provide the name of the person completing this application.
Steven Law

Review

License Status Change - WNC.0000175-W3

Name	MATTHEW J BOVENZI
Credential	WNC.0000175-W3

Maintenance Menu

1. Select one option:
   Abandonment

Well Site Information

NOTES PRIOR TO BEGINNING REPORT:

This report will require entry of certain pieces of information and documents, including:

- GPS coordinates of each boring location, to 5 decimal places (e.g. -71.12345 and 42.12345)
- Uploaded image of the location map - can be a digital drawing or photo/scan of a hand drawing
- Uploaded copy of your approved drilling permit - can be a legible photo or scan of the document
- Optional: photos of the site/location

17. Please provide the name of the property owner/client.
    Connecticut Light and Power Co/GES

18. Please provide the address of the well site.

Name	Attention	Street Address	City	State	Zip Code	Additional Information
Energy Facility		135 New Road	Madison	Connecticut	06443	

19. Is the address of the property owner the same as the well location? If yes, you do not need to complete the next question.
    No

20. Please provide the address of the property owner/client.

Name	Attention	Street Address	City	State	Zip Code	Additional Information
Connecticut Light and Power Co		PO Box 270	HARTFORD	Connecticut	06141	

21. Lot number:
    60-8

22. Please provide the name of the drilling company.
    Geosearch, Inc.

Abandonment

87. Type of well (drilled, point, dug, etc.)
    Drilled MW-18

88. Boring latitude (please use Decimal Degrees (DD) format with 5 decimal places, for example:41.40338; if you failed to log the coordinates in the field, you may approximate them by looking them up on **Google Maps** with the address.)
    41.29254

89. Boring longitude (please use Decimal Degrees (DD) format with 5 decimal places, for example:-72.35276)
    -72.57645

90. Depth of completed well (feet):
    18

91. Casing diameter (inches):
    2

92. Total casing length used (feet):
    8

93. Amount of sand used:
    0

94. Amount and type(s) of grout used.
    0.33 batches of cement/bentonite mix.

95. Describe how the pit was abandoned, or enter 'N/A' for 'not applicable'.
Pressure grout via tremi-tube from bottom to top.

96. What was the date of abandonment?
09/16/2025

Well Uploads

97. Please upload a copy of the approved permit.
PNR.pdf

98. Please upload a map documenting the location of the boring, including distances to at least two landmarks.
New Road Madison CT.pdf

99. Please upload a photo showing the well location with respect to the nearest structure.

Attestation - with Name

100. **Under penalty of false statement, a Class A misdemeanor, I attest that I am duly authorized to execute this application and that the information provided in this application is the truth to the best of my knowledge.**
Yes

101. Attestation Date
09/22/2025

102. Provide the name of the person completing this application.
Steven Law

Review

License Status Change - WNC.0000175-W3

Name	MATTHEW J BOVENZI
Credential	WNC.0000175-W3

Maintenance Menu

1. Select one option:
   Abandonment

Well Site Information

NOTES PRIOR TO BEGINNING REPORT:

This report will require entry of certain pieces of information and documents, including:

- GPS coordinates of each boring location, to 5 decimal places (e.g. -71.12345 and 42.12345)
- Uploaded image of the location map - can be a digital drawing or photo/scan of a hand drawing
- Uploaded copy of your approved drilling permit - can be a legible photo or scan of the document
- Optional: photos of the site/location

17. Please provide the name of the property owner/client.
    Connecticut Light and Power Co/GES

18. Please provide the address of the well site.

Name	Attention	Street Address	City	State	Zip Code	Additional Information
Energy Facility		135 New Road	Madison	Connecticut	06443	

19. Is the address of the property owner the same as the well location? If yes, you do not need to complete the next question.
    No

20. Please provide the address of the property owner/client.

Name	Attention	Street Address	City	State	Zip Code	Additional Information
Connecticut Light and Power Co		PO Box 270	HARTFORD	Connecticut	06141	

21. Lot number:
    60-8

22. Please provide the name of the drilling company.
    Geosearch, Inc.

Abandonment

87. Type of well (drilled, point, dug, etc.)
    Drilled MW-23

88. Boring latitude (please use Decimal Degrees (DD) format with 5 decimal places, for example:41.40338; if you failed to log the coordinates in the field, you may approximate them by looking them up on **Google Maps** with the address.)
    41.29308

89. Boring longitude (please use Decimal Degrees (DD) format with 5 decimal places, for example:-72.35276)
    -72.57646

90. Depth of completed well (feet):
    13

91. Casing diameter (inches):
    2

92. Total casing length used (feet):
    3

93. Amount of sand used:
    0

94. Amount and type(s) of grout used.
    0.22 batches of cement/bentonite mix.

95. Describe how the pit was abandoned, or enter 'N/A' for 'not applicable'.
Pressure grout via tremi-tube from bottom to top.

96. What was the date of abandonment?
09/16/2025

Well Uploads

97. Please upload a copy of the approved permit.
PNR.pdf

98. Please upload a map documenting the location of the boring, including distances to at least two landmarks.
New Road Madison CT.pdf

99. Please upload a photo showing the well location with respect to the nearest structure.

Attestation - with Name

100. **Under penalty of false statement, a Class A misdemeanor, I attest that I am duly authorized to execute this application and that the information provided in this application is the truth to the best of my knowledge.**
Yes

101. Attestation Date
09/22/2025

102. Provide the name of the person completing this application.
Steven Law

Review

License Status Change - WNC.0000175-W3

Name	MATTHEW J BOVENZI
Credential	WNC.0000175-W3

Maintenance Menu

1. Select one option:
   Abandonment

Well Site Information

NOTES PRIOR TO BEGINNING REPORT:

This report will require entry of certain pieces of information and documents, including:

- GPS coordinates of each boring location, to 5 decimal places (e.g. -71.12345 and 42.12345)
- Uploaded image of the location map - can be a digital drawing or photo/scan of a hand drawing
- Uploaded copy of your approved drilling permit - can be a legible photo or scan of the document
- Optional: photos of the site/location

17. Please provide the name of the property owner/client.
    Connecticut Light and Power Co/GES

18. Please provide the address of the well site.

Name	Attention	Street Address	City	State	Zip Code	Additional Information
Energy Facility		135 New Road	Madison	Connecticut	06443	

19. Is the address of the property owner the same as the well location? If yes, you do not need to complete the next question.
    No

20. Please provide the address of the property owner/client.

Name	Attention	Street Address	City	State	Zip Code	Additional Information
Connecticut Light and Power Co		PO Box 270	HARTFORD	Connecticut	06141	

21. Lot number:
    60-8

22. Please provide the name of the drilling company.
    Geosearch, Inc.

Abandonment

87. Type of well (drilled, point, dug, etc.)
    Drilled BR-1

88. Boring latitude (please use Decimal Degrees (DD) format with 5 decimal places, for example:41.40338; if you failed to log the coordinates in the field, you may approximate them by looking them up on **Google Maps** with the address.)
    41.29247

89. Boring longitude (please use Decimal Degrees (DD) format with 5 decimal places, for example:-72.35276)
    -72.57671

90. Depth of completed well (feet):
    49

91. Casing diameter (inches):
    2

92. Total casing length used (feet):
    39

93. Amount of sand used:
    0

94. Amount and type(s) of grout used.
    0.9 batches of cement/bentonite mix.

95. Describe how the pit was abandoned, or enter 'N/A' for 'not applicable'.
Pressure grout via tremi-tube from bottom to top.

96. What was the date of abandonment?
09/16/2025

Well Uploads

97. Please upload a copy of the approved permit.
PNR.pdf

98. Please upload a map documenting the location of the boring, including distances to at least two landmarks.
New Road Madison CT.pdf

99. Please upload a photo showing the well location with respect to the nearest structure.

Attestation - with Name

100. **Under penalty of false statement, a Class A misdemeanor, I attest that I am duly authorized to execute this application and that the information provided in this application is the truth to the best of my knowledge.**
Yes

101. Attestation Date
09/22/2025

102. Provide the name of the person completing this application.
Steven Law

Review

License Status Change - WNC.0000175-W3

Name	MATTHEW J BOVENZI
Credential	WNC.0000175-W3

Maintenance Menu

1. Select one option:
   Abandonment

Well Site Information

NOTES PRIOR TO BEGINNING REPORT:

This report will require entry of certain pieces of information and documents, including:

- GPS coordinates of each boring location, to 5 decimal places (e.g. -71.12345 and 42.12345)
- Uploaded image of the location map - can be a digital drawing or photo/scan of a hand drawing
- Uploaded copy of your approved drilling permit - can be a legible photo or scan of the document
- Optional: photos of the site/location

17. Please provide the name of the property owner/client.
    Connecticut Light and Power Co/GES

18. Please provide the address of the well site.

Name	Attention	Street Address	City	State	Zip Code	Additional Information
Energy Facility		135 New Road	Madison	Connecticut	06443	

19. Is the address of the property owner the same as the well location? If yes, you do not need to complete the next question.
    No

20. Please provide the address of the property owner/client.

Name	Attention	Street Address	City	State	Zip Code	Additional Information
Connecticut Light and Power Co		PO Box 270	HARTFORD	Connecticut	06141	

21. Lot number:
    60-8

22. Please provide the name of the drilling company.
    Geosearch, Inc.

Abandonment

87. Type of well (drilled, point, dug, etc.)
    Drilled BR-2

88. Boring latitude (please use Decimal Degrees (DD) format with 5 decimal places, for example:41.40338; if you failed to log the coordinates in the field, you may approximate them by looking them up on **Google Maps** with the address.)
    41.29327

89. Boring longitude (please use Decimal Degrees (DD) format with 5 decimal places, for example:-72.35276)
    -72.57641

90. Depth of completed well (feet):
    56

91. Casing diameter (inches):
    2

92. Total casing length used (feet):
    46

93. Amount of sand used:
    0

94. Amount and type(s) of grout used.
    1 batch of cement/bentonite mix.

95. Describe how the pit was abandoned, or enter 'N/A' for 'not applicable'.
Pressure grout via tremi-tube from bottom to top.

96. What was the date of abandonment?
09/16/2025

Well Uploads

97. Please upload a copy of the approved permit.
PNR.pdf

98. Please upload a map documenting the location of the boring, including distances to at least two landmarks.
New Road Madison CT.pdf

99. Please upload a photo showing the well location with respect to the nearest structure.

Attestation - with Name

100. **Under penalty of false statement, a Class A misdemeanor, I attest that I am duly authorized to execute this application and that the information provided in this application is the truth to the best of my knowledge.**
Yes

101. Attestation Date
09/22/2025

102. Provide the name of the person completing this application.
Steven Law

Review

License Status Change - WNC.0000175-W3

Name	MATTHEW J BOVENZI
Credential	WNC.0000175-W3

Maintenance Menu

1. Select one option:
   Abandonment

Well Site Information

NOTES PRIOR TO BEGINNING REPORT:

This report will require entry of certain pieces of information and documents, including:

- GPS coordinates of each boring location, to 5 decimal places (e.g. -71.12345 and 42.12345)
- Uploaded image of the location map - can be a digital drawing or photo/scan of a hand drawing
- Uploaded copy of your approved drilling permit - can be a legible photo or scan of the document
- Optional: photos of the site/location

17. Please provide the name of the property owner/client.
    Connecticut Light and Power Co/GES

18. Please provide the address of the well site.

Name	Attention	Street Address	City	State	Zip Code	Additional Information
Energy Facility		135 New Road	Madison	Connecticut	06443	

19. Is the address of the property owner the same as the well location? If yes, you do not need to complete the next question.
    No

20. Please provide the address of the property owner/client.

Name	Attention	Street Address	City	State	Zip Code	Additional Information
Connecticut Light and Power Co		PO Box 270	HARTFORD	Connecticut	06141	

21. Lot number:
    60-8

22. Please provide the name of the drilling company.
    Geosearch, Inc.

Abandonment

87. Type of well (drilled, point, dug, etc.)
    Drilled UNK-1

88. Boring latitude (please use Decimal Degrees (DD) format with 5 decimal places, for example:41.40338; if you failed to log the coordinates in the field, you may approximate them by looking them up on **Google Maps** with the address.)
    41.29311

89. Boring longitude (please use Decimal Degrees (DD) format with 5 decimal places, for example:-72.35276)
    -72.57657

90. Depth of completed well (feet):
    6

91. Casing diameter (inches):
    4

92. Total casing length used (feet):
    2

93. Amount of sand used:
    0

94. Amount and type(s) of grout used.
    0.55 batches of cement/bentonite mix.

95. Describe how the pit was abandoned, or enter 'N/A' for 'not applicable'.
Pressure grout via tremi-tube from bottom to top.

96. What was the date of abandonment?
09/16/2025

Well Uploads

97. Please upload a copy of the approved permit.
PNR.pdf

98. Please upload a map documenting the location of the boring, including distances to at least two landmarks.
New Road Madison CT.pdf

99. Please upload a photo showing the well location with respect to the nearest structure.

Attestation - with Name

100. **Under penalty of false statement, a Class A misdemeanor, I attest that I am duly authorized to execute this application and that the information provided in this application is the truth to the best of my knowledge.**
Yes

101. Attestation Date
09/22/2025

102. Provide the name of the person completing this application.
Steven Law

Review

Attachment B – Non-Hazardous Waste Manifest

25014

NON-HAZARDOUS WASTE MANIFEST

1. Generator ID Number	2. Page 1 of	3. Emergency Response Phone	4. Waste Tracking Number
NA	1	(800) 899-4672	NHWM12000

GENERATOR

5. Generator's Name and Mailing Address: CL&P DBA EVERSOURCE ENERG
107 SELDEN ST ATTN: KAITLYN WEIDER BMN2
BERLIN, CT 06037
Generator's Phone: (860) 930-2526

Generator's Site Address (if different than mailing address):
135 NEW ROAD
MADISON, CT 06443

6. Transporter 1 Company Name: ACV Environmental Services, Inc
U.S. EPA ID Number: NJD 003 812 047

7. Transporter 2 Company Name:
U.S. EPA ID Number:

8. Designated Facility Name and Site Address: CYCLE CHEM, INC.
217 SOUTH FIRST STREET
ELIZABETH, NJ 07206
Facility's Phone: (908) 355-5800
U.S. EPA ID Number: NJD 002 200 046

	9. Waste Shipping Name and Description	10. Containers No.	10. Containers Type	11. Total Quantity	12. Unit Wt./Vol.	
1.	Non-DOT, Non-RCRA Regulated Liquid, (Purge water)	~~003~~ 001	DM	035	G	CROZ, ID72.
2.						
3.						
4.						

13. Special Handling Instructions and Additional Information
1. 1174462-OW / Purge Water / SFSO #CT110510 / P701.08499

COPY

14. **GENERATOR'S/OFFEROR'S CERTIFICATION:** I hereby declare that the contents of this consignment are fully and accurately described above by the proper shipping name, and are classified, packaged, marked and labeled/placarded, and are in all respects in proper condition for transport according to applicable international and national governmental regulations.

Generator's/Offeror's Printed/Typed Name: ON BEHALF OF CL&P DBA EVERSOURCE ENERGY DON COSTER
Signature: [signature]
Month 9 Day 18 Year 25

INT'L

15. International Shipments ☐ Import to U.S. ☐ Export from U.S. Port of entry/exit:
Transporter Signature (for exports only): Date leaving U.S.:

TRANSPORTER

16. Transporter Acknowledgment of Receipt of Materials

Transporter 1 Printed/Typed Name: ROB RADCLIFFE
Signature: [signature]
Month 9 Day 18 Year 25

Transporter 2 Printed/Typed Name:
Signature:
Month Day Year

DESIGNATED FACILITY

17. Discrepancy

17a. Discrepancy Indication Space ☐ Quantity ☐ Type ☐ Residue ☐ Partial Rejection ☐ Full Rejection

Manifest Reference Number:

17b. Alternate Facility (or Generator)
U.S. EPA ID Number
Facility's Phone:

17c. Signature of Alternate Facility (or Generator)
Month Day Year

18. Designated Facility Owner or Operator: Certification of receipt of materials covered by the manifest except as noted in Item 17a

Printed/Typed Name: MARIAM A AHMED
Signature: [signature]
Month 09 Day 19 Year 25

169-BLC-O 5 11977 (Rev. 9/09)

TRANSPORTER #1